STATE OF VERMONT
AGENCY OF TRANSPORTATION

TRAFFIC SIGN SUMMARY SHEET 51

MILE MARKER, STATION OR SIGN NUMBER	SIGN LEGEND	SIGN DIMENSIONS EA	WIDTH (in)	HEIGHT (in)	NEW & SALVAGED SIGNS "A"	"B"	SALV SIGN	SALV TIS	EXIST POST RETAIN	EXIST POST SALVAGE	NEW SIGN POSTS NO. OF POSTS	FLANGED CHANNEL lb/ft 1.12	2.0	3.0	SQUARE STEEL (in) lb/ft 1.75 1.88	2.0 2.42	2.5 3.35	ANCHOR	SLEEVE	TUBULAR ALUMINUM DIA (in) lb/ft 3.0 1.3	4.0 1.7	4.0Mod 1.7	TUBULAR STEEL DIA (in) lb/ft FNDATION	3.0 7.6	3.5 9.0	4.0 10.8	5.0 14.6	W-SHAPE STEEL FTG. SIZE 24"	30"	WEIGHT	POST SIZE	SIGN FRAME	REMARKS	SIGN DETAIL DETAIL ON SHEET NUMBER	STD. SHEET NUMBER
0.120 VT 64 RT		1	21	15	2.19																												M2-1 WHITE ON BLUE		
		1	24	24	4.00						1					X		1															M1-1		
0.147 VT 64 LT	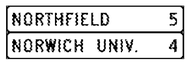	1 1	72 72	12 12	6.00 6.00						2					X		2															D2-1 D2-1		E-123 E-123
0.160 VT 64 RT		1 1	72 72	12 12	6.00 6.00																												D1-1a D1-1a		E-123 E-123
	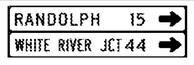	1 1	72 72	12 12	6.00 6.00						2												2	X									D1-1a D1-1a		E-123 E-123
0.175 VT 64 LT	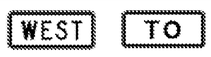	1 1	24 24	12 12	2.00 2.00																												M3-4 GREEN ON WHITE M4-5 GREEN ON WHITE		
		1 1	24 24	24 24	4.00 4.00						2					X		2														#1	M1-5 M1-5		E-136B E-136B
0.176 VT 64 CL		1	24	30	5.00																												R4-7		
		1 1	18 18	18 18	2.25 2.25						1					X		1	1														OM1-1 BACK TO BACK OM1-1		
0.200 VT 64 RT		1 1	24 24	12 12	2.00 2.00																												M3-1 WHITE ON BLUE M3-3 WHITE ON BLUE		
		1 1	24 24	24 24	4.00 4.00																												M1-1 M1-1		
		1 1	21 21	15 15	2.19 2.19						2												2	X								#2	M6-3 WHITE ON BLUE M6-1R WHITE ON BLUE		
0.202 VT 64 RT		1	24	12	2.00																												M3-3 WHITE ON BLUE		
		1	24	24	4.00																												M1-1		
		1	21	15	2.19						1					X		1															M6-1L WHITE ON BLUE		

												FT	FT	FT	FT	FT 103.7	FT		EA. 1	LB	LB	LB		LB 370.2	LB	LB	LB								
	SUBTOTALS SHEET 51	SF 88.26	SF	EA.	SF		FT		FT 103.7		LB	EA. 4	LB 370.2			EA.	EA.	LB																	

FINAL POST LENGTHS ARE TO BE DETERMINED IN THE FIELD. POST SIZES ARE COMPUTED BASED ON INFORMATION FURNISHED ON THE STANDARD SHEETS AND THE VTRANS "SIGN POST DESIGN GUIDELINE".

PROJECT NAME: ROYALTON-MIDDLESEX
PROJECT NUMBER: IMG SIGN(19)

FILE NAME: 090106_tss_int5.xls
PROJECT LEADER: CRB
DESIGNED BY: BDB
TRAFFIC SIGN SUMMARY SHEET # 51

PLOT DATE: 8/12/2009
DRAWN BY: JH
CHECKED BY: DAM
SHEET 103 OF 163