STATE OF VERMONT
AGENCY OF TRANSPORTATION

TRAFFIC SIGN SUMMARY SHEET 52

MILE MARKER, STATION OR SIGN NUMBER	SIGN LEGEND	SIGN DIMENSIONS EA	WIDTH (in)	HEIGHT (in)	NEW & SALVAGED SIGNS "A"	"B"	SALV SIGN	SALV TIS	EXIST POST RETAIN	EXIST POST SALVAGE	NEW SIGN POSTS NO. OF POSTS	FLANGED CHANNEL lb/ft 1.12	2.0	3.0	SQUARE STEEL (in) lb/ft 1.75 1.88	2.0 2.42	2.5 3.35	ANCHOR	SLEEVE	TUBULAR ALUMINUM DIA (in) lb/ft 3.0 1.3	4.0 1.7	4.0Mod 1.7	TUBULAR STEEL DIA (in) FND-ATION	lb/ft 3.0 7.6	3.5 9.0	4.0 10.8	5.0 14.6	W-SHAPE STEEL FTG. SIZE 24"	30"	WEIGHT	POST SIZE	SIGN FRAME	REMARKS	SIGN DETAIL DETAIL ON SHEET NUMBER	STD. SHEET NUMBER
0.210 VT 64 CL		1	24	30	5.00																												R4-7		
		1 1	18 18	18 18	2.25 2.25						1					X		1	1														OM1-1 BACK TO BACK OM1-1		
0.211 VT 64 LT		1 1	30 30	30 30	6.25 6.25																												R1-1 BACK TO BACK R5-1		
		1 1	36 36	12 12	3.00 3.00						1					X		1															R6-1L BACK TO BACK R6-1R		
0.217 VT 64 LT		1 1	30 30	30 30	6.25 6.25																												R1-1 BACK TO BACK R5-1		
		1 1	36 36	12 12	3.00 3.00						1					X		1															R6-1L BACK TO BACK R6-1R		
0.225 VT 64 LT		1	24	12	2.00																												M3-3 WHITE ON BLUE		
		1	24	24	4.00																												M1-1		
		1	21	15	2.19						1					X		1															M6-1L WHITE ON BLUE		
0.226 VT 64 CL		1	24	30	5.00																												R4-7		
		1 1	18 18	18 18	2.25 2.25						1					X		1	1														OM1-1 BACK TO BACK OM1-1		
0.238 VT 64 RT		1	30	30	6.25						1					X		1															W11-6H FOLDING/HINGED		
0.270 VT 64 RT	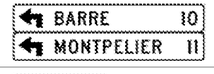	1 1	72 72	12 12	6.00 6.00																												D1-1a D1-1a		E-123 E-123
		1	24	12	2.00																												M3-1 WHITE ON BLUE		
		1	24	24	4.00																												M1-1		
		1	21	15	2.19						2												2	X								M5-1L WHITE ON BLUE		
												FT	FT	FT	FT	FT 83.3	FT		EA. 2	LB	LB	LB		LB 212.1	LB	LB	LB								
SUBTOTALS SHEET 52		SF 90.63	SF	EA.	SF							FT				FT 83.3				LB			EA. 2	LB 212.1				EA.	EA.	LB				

FINAL POST LENGTHS ARE TO BE DETERMINED IN THE FIELD. POST SIZES ARE COMPUTED BASED ON INFORMATION FURNISHED ON THE STANDARD SHEETS AND THE VTRANS "SIGN POST DESIGN GUIDELINE".

PROJECT NAME: ROYALTON-MIDDLESEX
PROJECT NUMBER: IMG SIGN(19)

FILE NAME: 090106_tss_int5.xls
PROJECT LEADER: CRB
DESIGNED BY: BDB
TRAFFIC SIGN SUMMARY SHEET # 52

PLOT DATE: 8/12/2009
DRAWN BY: JH
CHECKED BY: DAM
SHEET 104 OF 163