STATE OF VERMONT
AGENCY OF TRANSPORTATION

TRAFFIC SIGN SUMMARY SHEET 54

MILE MARKER, STATION OR SIGN NUMBER	SIGN LEGEND	SIGN DIMENSIONS EA	WIDTH (in)	HEIGHT (in)	NEW & SALVAGED SIGNS "A"	"B"	SALV SIGN	SALV TIS	EXIST POST RETAIN	EXIST POST SALVAGE	NEW SIGN POSTS NO. OF POSTS	FLANGED CHANNEL lb/ft 1.12	2.0	3.0	SQUARE STEEL (in) lb/ft 1.75 1.88	2.0 2.42	2.5 3.35	ANCHOR	SLEEVE	TUBULAR ALUMINUM DIA (in) lb/ft 3.0 1.3	4.0 1.7	4.0Mod 1.7	TUBULAR STEEL DIA (in) FNDATION	lb/ft 3.0 7.6	3.5 9.0	4.0 10.8	5.0 14.6	W-SHAPE STEEL FTG. SIZE 24"	30"	WEIGHT	POST SIZE	SIGN FRAME	REMARKS	SIGN DETAIL DETAIL ON SHEET NUMBER	STD. SHEET NUMBER
0.369 VT 64 RT	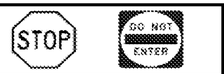	1	30	30	6.25																											R1-1		
		1	30	30	6.25																											BACK TO BACK		
																																R5-1		
		1	36	12	3.00						1					X		1														R6-1L		
																																BACK TO BACK		
		1	36	12	3.00																											R6-1R		
0.370 VT 64 CL		1	24	30	5.00																											R4-7		
		1	18	18	2.25						1					X		1	1													OM1-1		
																																BACK TO BACK		
		1	18	18	2.25																											OM1-1		
0.371 VT 64 LT		1	24	12	2.00																											M3-1 WHITE ON BLUE		
		1	24	24	4.00																											M1-1		
		1	21	15	2.19						1					X		1														M6-1L WHITE ON BLUE		
		1	18	18	2.25						1				X			1														OM1-1		
0.390 VT 64 LT																																			
0.410 VT 64 LT		1	24	12	2.00																											M3-4 GREEN ON WHITE		
		1	24	12	2.00																											M3-3 WHITE ON BLUE		
		1	24	12	2.00																											M3-1 WHITE ON BLUE		
		1	24	24	4.00																											M1-5		E-136B
		1	24	24	4.00																											M1-1		
		1	24	24	4.00																											M1-1		
		1	21	15	2.19																											M6-3 GREEN ON WHITE		
		1	21	15	2.19						2									X											#3	M6-3 WHITE ON BLUE		
		1	21	15	2.19																											M6-2R WHITE ON BLUE		
0.430 VT 64 RT		1	24	12	2.00																											M3-2 GREEN ON WHITE		
		1	24	12	2.00																											M4-5 GREEN ON WHITE		
		1	24	24	4.00						2					X		2														M1-5		E-136B
		1	24	24	4.00																										#1	M1-5		E-136B
0.432 VT 64 CL		1	24	30	5.00																											R4-7		
		1	18	18	2.25						1					X		1	1													OM1-1		
																																BACK TO BACK		
		1	18	18	2.25																											OM1-1		
											FT	FT	FT		FT 9.5	FT 87.1	FT		EA. 2	LB	LB 65.8	LB		LB	LB	LB	LB								
		SUBTOTALS SHEET 54			SF 84.51	SF	EA.	SF			FT				FT 96.6					LB 65.8			EA.	LB				EA.	EA.	LB					

FINAL POST LENGTHS ARE TO BE DETERMINED IN THE FIELD. POST SIZES ARE COMPUTED BASED ON INFORMATION FURNISHED ON THE STANDARD SHEETS AND THE VTRANS "SIGN POST DESIGN GUIDELINE".

PROJECT NAME: ROYALTON-MIDDLESEX
PROJECT NUMBER: IMG SIGN(19)

FILE NAME: 090106_tss_int5.xls
PROJECT LEADER: CRB
DESIGNED BY: BDB
TRAFFIC SIGN SUMMARY SHEET # 54

PLOT DATE: 8/12/2009
DRAWN BY: JH
CHECKED BY: DAM
SHEET 106 OF 163