STATE OF VERMONT
AGENCY OF TRANSPORTATION

TRAFFIC SIGN SUMMARY SHEET 56

MILE MARKER, STATION OR SIGN NUMBER	SIGN LEGEND	SIGN DIMENSIONS EA	WIDTH (in)	HEIGHT (in)	NEW & SALVAGED SIGNS "A"	"B"	SALV SIGN	SALV TIS	EXIST POST RETAIN	EXIST POST SALVAGE	NEW SIGN POSTS NO. OF POSTS	FLANGED CHANNEL lb/ft 1.12	2.0	3.0	SQUARE STEEL (in) 1.75 lb/ft 1.88	2.0 lb/ft 2.42	2.5 lb/ft 3.35	ANCHOR	SLEEVE	TUBULAR ALUMINUM DIA (in) 3.0 lb/ft 1.3	4.0 lb/ft 1.7	4.0Mod lb/ft 1.7	TUBULAR STEEL DIA (in) FND-ATION	3.0 lb/ft 7.6	3.5 lb/ft 9.0	4.0 lb/ft 10.8	5.0 lb/ft 14.6	W-SHAPE STEEL FTG. SIZE 24"	30"	WEIGHT	POST SIZE	SIGN FRAME	REMARKS	SIGN DETAIL DETAIL ON SHEET NUMBER	STD. SHEET NUMBER
INT #6 0.050 RAMP A RT		1	36	36	9.00						2					X		2															W3-2		
0.128 RAMP A LT		1	36	24	6.00						2					X		2															R5-1a		
0.128 RAMP A RT		1	36	24	6.00						2					X		2															R5-1a		
0.150 RAMP A LT		1	30	30	6.25						1					X		1															R5-1		
0.150 RAMP A RT		1 1			3.90 6.25																												R1-2 36" X 36" X 36" R5-1		
		1	30	30	6.25						1												1	X									R3-2		
INT #6 0.070 RAMP B RT		1	36	36	9.00																												VR-046		E-142
		1	36	36	9.00						2									X													VR-002		E-142
0.110 RAMP B RT		1	36	36	9.00																												W11-3		
	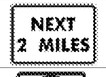	1	24	18	3.00						2					X		2															W7-3a		
0.165 RAMP B RT		1	30	30	6.25						1					X		1															R3-2		
INT #6 0.050 RAMP C RT		1	36	36	9.00																												W1-2L		
		1	24	24	4.00						2					X		2															W13-1		
0.100 - 0.240 RT RAMP C		8	18	24	24.00						8					X		8															W1-8L FLUORESCENT YELLOW TYPE IX SHEETING		
											FT	FT	FT	FT	FT 285.0	FT		EA.	LB	LB 45.4	LB		LB	LB 72.2	LB	LB								
SUBTOTALS SHEET 56		SF 116.90	SF	EA.	SF				FT		FT 285.0								LB 45.4			EA. 1	LB 72.2				EA.	EA.	LB					

FINAL POST LENGTHS ARE TO BE DETERMINED IN THE FIELD. POST SIZES ARE COMPUTED BASED ON INFORMATION FURNISHED ON THE STANDARD SHEETS AND THE VTRANS "SIGN POST DESIGN GUIDELINE".

PROJECT NAME: ROYALTON-MIDDLESEX
PROJECT NUMBER: IMG SIGN(19)

FILE NAME: 090106_tss_int6.xls
PROJECT LEADER: CRB
DESIGNED BY: BDB
TRAFFIC SIGN SUMMARY SHEET # 56

PLOT DATE: 8/12/2009
DRAWN BY: JH
CHECKED BY: DAM
SHEET 108 OF 163