STATE OF VERMONT
AGENCY OF TRANSPORTATION

TRAFFIC SIGN SUMMARY SHEET 57

MILE MARKER, STATION OR SIGN NUMBER	SIGN LEGEND	SIGN DIMENSIONS EA	WIDTH (in)	HEIGHT (in)	NEW & SALVAGED SIGNS "A"	"B"	SALV SIGN	SALV TIS	EXIST POST RETAIN	SALVAGE	NEW SIGN POSTS NO. OF POSTS	FLANGED CHANNEL lb/ft 1.12	2.0	3.0	SQUARE STEEL (in) lb/ft 1.75 1.88	2.0 2.42	2.5 3.35	ANCHOR	SLEEVE	TUBULAR ALUMINUM DIA (in) lb/ft 3.0 1.3	4.0 1.7	4.0Mod 1.7	TUBULAR STEEL DIA (in) lb/ft FND-ATION	3.0 7.6	3.5 9.0	4.0 10.8	5.0 14.6	W-SHAPE STEEL FTG. SIZE 24"	30"	WEIGHT	POST SIZE	SIGN FRAME	REMARKS	SIGN DETAIL DETAIL ON SHEET NUMBER	STD. SHEET NUMBER
0.287 RAMP C RT		1	36	36	9.00																												W11-3		
		1	24	18	3.00						2					X		2															W7-3a		
0.370 RAMP C RT		1	30	30	6.25						1					X		1															R3-2		
INT #6 0.040 - 0.124 LT RAMP D		7	18	24	21.00						7					X		7															W1-8R FLUORESCENT YELLOW TYPE IX SHEETING		
0.150 - 0.236 LT RAMP D		4	18	24	12.00						4					X		4															W1-8R FLUORESCENT YELLOW TYPE IX SHEETING		
INT #6 0.000 VT 63 LT		1	24	12	2.00																												M4-6 GREEN ON WHITE		
		1	24	24	4.00						1					X		1															M1-5		E-136B
0.035 VT63 RT		1	36	36	9.00						2					X		2															W4-1R		
0.050 VT 63 LT		1	36	36	9.00																												VR-046		E-142
		1	36	36	9.00						2												2	X									VR-002		E-142
0.079 VT 63 RT	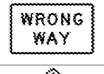	1	36	24	6.00						2					X		2															R5-1a		
0.090 VT 63 LT		1	36	36	9.00						2					X		2															W12-2		
0.115 VT 63 CL	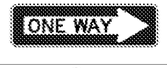	1	36	12	3.00						2					X		2															R6-1R		
0.123 VT 63 LT		1	18	18	2.25						1				X			1															OM1-1		
0.138 VT 63 LT O/H		1 1	192 210	150 120		200.00 175.00																											OVERHEAD TRAFFIC SIGN SUPPORT, MULTI-SUPPORT	142 142	
												FT	FT	FT	FT 9.5	FT 319.7	FT		EA.	LB	LB	LB		LB 199.2	LB	LB	LB							
		SUBTOTALS SHEET 57			SF 104.50	SF 375.00	EA.	SF				FT			FT 329.2					LB			EA. 2	LB 199.2				EA.	EA.	LB				

FINAL POST LENGTHS ARE TO BE DETERMINED IN THE FIELD. POST SIZES ARE COMPUTED BASED ON INFORMATION FURNISHED ON THE STANDARD SHEETS AND THE VTRANS "SIGN POST DESIGN GUIDELINE".

PROJECT NAME: ROYALTON-MIDDLESEX
PROJECT NUMBER: IMG SIGN(19)

FILE NAME:	090106_tss_int6.xls	PLOT DATE:	8/12/2009
PROJECT LEADER:	CRB	DRAWN BY:	JH
DESIGNED BY:	BDB	CHECKED BY:	DAM
TRAFFIC SIGN SUMMARY SHEET # 57		SHEET	109 OF 163