STATE OF VERMONT
AGENCY OF TRANSPORTATION

TRAFFIC SIGN SUMMARY SHEET 58

MILE MARKER, STATION OR SIGN NUMBER	SIGN LEGEND	SIGN DIMENSIONS EA	WIDTH (in)	HEIGHT (in)	NEW & SALVAGED SIGNS "A"	"B"	SALV SIGN	SALV TIS	EXIST POST RETAIN	SALVAGE	NEW SIGN POSTS NO. OF POSTS	FLANGED CHANNEL lb/ft 1.12	2.0	3.0	SQUARE STEEL (in) lb/ft 1.75 1.88	2.0 2.42	2.5 3.35	ANCHOR	SLEEVE	TUBULAR ALUMINUM DIA (in) lb/ft 3.0 1.3	4.0 1.7	4.0Mod 1.7	TUBULAR STEEL DIA (in) lb/ft FND-ATION	3.0 7.6	3.5 9.0	4.0 10.8	5.0 14.6	W-SHAPE STEEL FTG. SIZE 24"	30"	WEIGHT	POST SIZE	SIGN FRAME	REMARKS	SIGN DETAIL DETAIL ON SHEET NUMBER	STD. SHEET NUMBER
0.150 VT 63 RT		1	36	36	9.00																												W2-1		
		1	30	24	5.00						2					X		2															144	
0.155 VT 63 CL		1	24	30	5.00																												R4-7		
		1 1	18 18	18 18	2.25 2.25						1					X		1	1														OM1-1 BACK-TO-BACK OM1-1		
0.170 VT 63 LT		1	30	30	6.25						1					X		1															VR-921R		E-145A
0.205 VT 63 LT		1 1	24 24	12 12	2.00 2.00																												M3-3 WHITE ON BLUE M3-1 WHITE ON BLUE		
		1 1	24 24	24 24	4.00 4.00																												M1-1 M1-1		
		1 1	21 21	15 15	2.19 2.19						2												2	X								#2	M6-3 WHITE ON BLUE M6-2R WHITE ON BLUE		
0.230 VT 63 RT		1 1	24 24	12 12	2.00 2.00																												M3-2 GREEN ON WHITE M4-5 GREEN ON WHITE		
		1 1	24 24	24 24	4.00 4.00						2					X		2														#1	M1-5 M1-5		E-136B E-136B
0.240 VT 63 LT	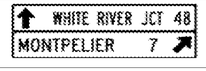	1 1	72 72	12 12	6.00 6.00																												D1-1a D1-1a		E-123 E-123
	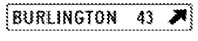	1	72	12	6.00						2												2	X									D1-1a		E-123
0.250 VT 63 LT							1 1																										BACK-TO-BACK		
		1	30	30	6.25						1					X		1															R1-1		
0.252 VT 63 RT							1																												
							1				1												1	X											
0.260 VT 63 LT		1	24	30	5.00						1					X		1															VR-017		E-141
												FT	FT	FT	FT	FT 120.0	FT		EA. 1	LB	LB	LB		LB 440.9	LB	LB	LB							
		SUBTOTALS SHEET 58			SF 87.38	SF	EA. 4	SF				FT			FT 120.0					LB			EA. 5	LB 440.9				EA.	EA.	LB				

FINAL POST LENGTHS ARE TO BE DETERMINED IN THE FIELD. POST SIZES ARE COMPUTED BASED ON INFORMATION FURNISHED ON THE STANDARD SHEETS AND THE VTRANS "SIGN POST DESIGN GUIDELINE".

PROJECT NAME: ROYALTON-MIDDLESEX
PROJECT NUMBER: IMG SIGN(19)

FILE NAME:	090106_tss_int6.xls	PLOT DATE:	8/12/2009
PROJECT LEADER:	CRB	DRAWN BY:	JH
DESIGNED BY:	BDB	CHECKED BY:	DAM
TRAFFIC SIGN SUMMARY SHEET # 58		SHEET	110 OF 163