STATE OF VERMONT
AGENCY OF TRANSPORTATION

TRAFFIC SIGN SUMMARY SHEET 59

MILE MARKER, STATION OR SIGN NUMBER	SIGN LEGEND	SIGN DIMENSIONS EA	WIDTH (in)	HEIGHT (in)	NEW & SALVAGED SIGNS "A"	"B"	SALV SIGN	SALV TIS	EXIST POST RETAIN	EXIST POST SALVAGE	NEW SIGN POSTS NO. OF POSTS	FLANGED CHANNEL lb/ft 1.12	2.0	3.0	SQUARE STEEL (in) 1.75 lb/ft 1.88	2.0 lb/ft 2.42	2.5 lb/ft 3.35	ANCHOR	SLEEVE	TUBULAR ALUMINUM DIA (in) 3.0 lb/ft 1.3	4.0 lb/ft 1.7	4.0Mod lb/ft 1.7	TUBULAR STEEL DIA (in) FND-ATION	3.0 lb/ft 7.6	3.5 lb/ft 9.0	4.0 lb/ft 10.8	5.0 lb/ft 14.6	W-SHAPE STEEL FTG. SIZE 24"	30"	WEIGHT	POST SIZE	SIGN FRAME	REMARKS	SIGN DETAIL DETAIL ON SHEET NUMBER	STD. SHEET NUMBER
0.263 VT 63 RT	 						1 1																										BACK-TO-BACK		
		1	30	30	6.25						1					X		1															R1-1		
0.275 VT 63 RT	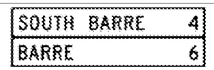	1 1	72 72	12 12	6.00 6.00						2					X		2															D2-1 D2-1		E-123 E-123
0.320 VT 63 RT		1	24	30	5.00						1					X		1															R2-1		
0.360 VT 63 LT		1	21	15	2.19																												M2-1 WHITE ON BLUE		
		1	24	24	4.00						1					X		1															M1-1		
0.363 VT 63 RT	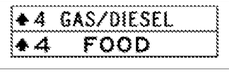	1 1	72 72	10 10	5.00 5.00																												VD-502G VD-502F		E-133 E-133
		1 1	72 72	10 10	5.00 5.00						2					X		2															VD-502L VD-502C		E-133 E-133
0.400 VT 63 LT		1	36	36	9.00																												W2-1		
		1	30	24	5.00						2					X		2																144	
												FT	FT	FT	FT	FT 134.0	FT		EA.	LB	LB	LB		LB	LB	LB	LB								
					SHEET TOTALS	SF 63.44	SF	EA. 2	SF			FT			FT 134.0					LB			EA.	LB				EA.	EA.	LB					

FINAL POST LENGTHS ARE TO BE DETERMINED IN THE FIELD. POST SIZES ARE COMPUTED BASED ON INFORMATION FURNISHED ON THE STANDARD SHEETS AND THE VTRANS "SIGN POST DESIGN GUIDELINE".

PROJECT NAME: ROYALTON-MIDDLESEX
PROJECT NUMBER: IMG SIGN(19)

FILE NAME: 090106_tss_int6.xls
PROJECT LEADER: CRB
DESIGNED BY: BDB
TRAFFIC SIGN SUMMARY SHEET # 59

PLOT DATE: 8/12/2009
DRAWN BY: JH
CHECKED BY: DAM
SHEET 111 OF 163