STATE OF VERMONT
AGENCY OF TRANSPORTATION

TRAFFIC SIGN SUMMARY SHEET 61

MILE MARKER, STATION OR SIGN NUMBER	SIGN LEGEND	SIGN DIMENSIONS E A	WIDTH (in)	HEIGHT (in)	NEW & SALVAGED SIGNS "A"	"B"	SALV SIGN	SALV TIS	EXIST POST RETAIN	SALVAGE	NEW SIGN POSTS NO. OF POSTS	FLANGED CHANNEL lb/ft 1.12	2.0	3.0	SQUARE STEEL (in) lb/ft 1.75 1.88	2.0 2.42	2.5 3.35	ANCHOR	SLEEVE	TUBULAR ALUMINUM DIA (in) lb/ft 3.0 1.3	4.0 1.7	4.0Mod 1.7	TUBULAR STEEL DIA (in) lb/ft FND-ATION	3.0 7.6	3.5 9.0	4.0 10.8	5.0 14.6	W-SHAPE STEEL FTG. SIZE 24"	30"	WEIGHT	POST SIZE	SIGN FRAME	REMARKS	SIGN DETAIL DETAIL ON SHEET NUMBER	STD. SHEET NUMBER
0.115 VT 62 LT O/H		1 1	192 210	150 120		200.00 175.00																											OVERHEAD TRAFFIC SIGN SUPPORT, MULTI-SUPPORT	142 142	
0.140 VT 62 LT		1	36	36	9.00																												VR-046		E-142
		1	36	36	9.00						2									X													VR-002		E-142
0.145 VT 62 CL		1	36	12	3.00						2					X		2															R6-1R		
0.178 VT 62 LT		1	30	30	6.25						1					X		1															VR-921R		E-145A
0.180 VT 62 RT		1 1	24 24	12 12	2.00 2.00																												M3-2 GREEN ON WHITE M4-5 BLACK ON WHITE		
		1 1	24 30	24 24	4.00 5.00						2					X		2														#1A	M1-5 M1-4		E-136B
0.220 VT 62 RT	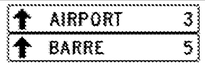	1 1	72 72	12 12	6.00 6.00																												D1-1a D1-1a		E-123 E-123
	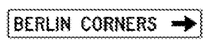	1	72	12	6.00																												D1-1		E-123
		1	30	36	7.50						2									X													D4-2L "LEFT ARROW"		
0.230 VT 62 LT		1 1	24 24	12 12	2.00 2.00																												M3-3 WHITE ON BLUE M3-1 WHITE ON BLUE		
		1 1	24 24	24 24	4.00 4.00																												M1-1 M1-1		
		1 1	21 21	15 15	2.19 2.19						2									X												#2	M6-3 WHITE ON BLUE M6-2R WHITE ON BLUE		
												FT	FT	FT	FT	FT 74.1	FT		EA.	LB 138.8	LB	LB		LB	LB	LB	LB								
		SUBTOTALS SHEET 61	SF 82.13	SF 375.00	EA.	SF						FT			FT 74.1					LB 138.8			EA.	LB				EA.	EA.	LB					

FINAL POST LENGTHS ARE TO BE DETERMINED IN THE FIELD. POST SIZES ARE COMPUTED BASED ON INFORMATION FURNISHED ON THE STANDARD SHEETS AND THE VTRANS "SIGN POST DESIGN GUIDELINE".

PROJECT NAME: ROYALTON-MIDDLESEX
PROJECT NUMBER: IMG SIGN(19)

FILE NAME:	090106_tss_int7.xls	PLOT DATE:	8/12/2009
PROJECT LEADER:	CRB	DRAWN BY:	JH
DESIGNED BY:	BDB	CHECKED BY:	DAM
TRAFFIC SIGN SUMMARY SHEET # 61		SHEET	113 OF 163