STATE OF VERMONT
AGENCY OF TRANSPORTATION

TRAFFIC SIGN SUMMARY SHEET 69

MILE MARKER, STATION OR SIGN NUMBER	SIGN LEGEND	SIGN DIMENSIONS EA	WIDTH (in)	HEIGHT (in)	NEW & SALVAGED SIGNS "A"	"B"	SALV SIGN	SALV TIS	EXIST POST RETAIN	EXIST POST SALVAGE	NEW SIGN POSTS NO. OF POSTS	FLANGED CHANNEL lb/ft 1.12	2.0	3.0	SQUARE STEEL (in) 1.75 lb/ft 1.88	2.0 lb/ft 2.42	2.5 lb/ft 3.35	ANCHOR	SLEEVE	TUBULAR ALUMINUM DIA (in) 3.0 lb/ft 1.3	4.0 1.7	4.0Mod 1.7	TUBULAR STEEL DIA (in) FND-ATION	3.0 lb/ft 7.6	3.5 9.0	4.0 10.8	5.0 14.6	W-SHAPE STEEL FTG. SIZE 24"	30"	WEIGHT	POST SIZE	SIGN FRAME	REMARKS	SIGN DETAIL DETAIL ON SHEET NUMBER	STD. SHEET NUMBER
INT #9 0.030 RAMP C RT		1	36	36	9.00																													VR-046		E-142
		1	36	36	9.00						2												2	X									VR-002		E-142
0.095 RAMP C RT		1	30	30	6.25						1					X		1															R3-2		
INT #9 0.034 RAMP D RT		1	36	36	9.00						2					X		2															W3-1		
0.072 RAMP D RT		1 1	24 24	12 12	2.00 2.00																												M4-5 BLACK ON WHITE M4-5 GREEN ON WHITE		
		1 1	24 30	24 24	4.00 5.00																												M1-4 M1-5		E-136B
		1 1	21 21	15 15	2.19 2.19						2												2	X								#2A	M6-1R BLACK ON WHITE M6-1R GREEN ON WHITE		
0.110 RAMP D LT	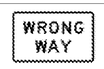	1	36	24	6.00																												R5-1a		
		1	24	24	4.00						2					X		2															R9-4a		
0.110 RAMP D RT	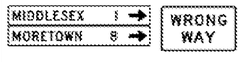	1 1 1	72 72 36	12 12 24	6.00 6.00 6.00																												D1-1a D1-1a R5-1a BACK TO BACK		E-123 E-123
	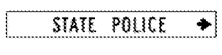	1	72	10	5.00						2												2	X									VD-502SP		E-133
0.150 RAMP D LT		1 1	30 30	30 30	6.25 6.25																												R1-1 BACK TO BACK R5-1		
		1 1	36 36	12 12	3.00 3.00						1					X		1															R6-1L BACK TO BACK R6-1R		
0.150 RAMP D RT		1 1	30 30	30 30	6.25 6.25																												R1-1 BACK TO BACK R5-1		
		1 1	36 36	12 12	3.00 3.00						1					X		1															R6-1L BACK TO BACK R6-1R		
												FT	FT	FT	FT	FT 101.8	FT		EA.	LB	LB	LB		LB 531.4	LB	LB	LB								
SUBTOTALS SHEET 69		SF 120.63	SF	EA.	SF							FT			FT 101.8					LB			EA. 6	LB 531.4				EA.	EA.	LB				

FINAL POST LENGTHS ARE TO BE DETERMINED IN THE FIELD. POST SIZES ARE COMPUTED BASED ON INFORMATION FURNISHED ON THE STANDARD SHEETS AND THE VTRANS "SIGN POST DESIGN GUIDELINE".

PROJECT NAME: ROYALTON-MIDDLESEX
PROJECT NUMBER: IMG SIGN(19)

FILE NAME: 090106_tss_int9.xls
PROJECT LEADER: CRB
DESIGNED BY: BDB
TRAFFIC SIGN SUMMARY SHEET # 69

PLOT DATE: 8/12/2009
DRAWN BY: SRB
CHECKED BY: DAM
SHEET 121 OF 163