STATE OF VERMONT
AGENCY OF TRANSPORTATION

TRAFFIC SIGN SUMMARY SHEET 74

MILE MARKER, STATION OR SIGN NUMBER	SIGN LEGEND	SIGN DIMENSIONS EA	WIDTH (in)	HEIGHT (in)	NEW & SALVAGED SIGNS "A"	"B"	SALV SIGN	SALV TIS	EXIST POST RETAIN	EXIST POST SALVAGE	NEW SIGN POSTS NO. OF POSTS	FLANGED CHANNEL lb/ft 1.12	2.0	3.0	SQUARE STEEL (in) 1.75 lb/ft 1.88	2.0 lb/ft 2.42	2.5 lb/ft 3.35	ANCHOR	SLEEVE	TUBULAR ALUMINUM DIA (in) 3.0 lb/ft 1.3	4.0 lb/ft 1.7	4.0Mod lb/ft 1.7	TUBULAR STEEL DIA (in) FND-ATION	3.0 lb/ft 7.6	3.5 lb/ft 9.0	4.0 lb/ft 10.8	5.0 lb/ft 14.6	W-SHAPE STEEL FTG. SIZE 24"	30"	WEIGHT	POST SIZE	SIGN FRAME	REMARKS	SIGN DETAIL DETAIL ON SHEET NUMBER	STD. SHEET NUMBER
REST AREA RANDOLPH-SB MM 33.600																																			
0.050 RAMP A LT		1	36	24	6.00						2					X		2														R5-1a		
0.050 RAMP A RT		1	36	24	6.00						2					X		2														R5-1a		
0.070 RAMP A LT		1	30	30	6.25						1					X		1														R5-1		
0.070 RAMP A RT		1	30	30	6.25						1					X		1														R5-1		
0.086 RAMP A LT		1	18	18	2.25						1				X			1														OM1-1		
0.087 RAMP A LT	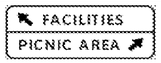	1	102	42		29.75					2												2	X									145	
0.160 RAMP A RT		1	30	24	5.00						1					X		1														VR-032		E-144
0.315 RAMP A LT		1 1	30 30	30 30	6.25 6.25						1					X		1														R3-2 BACK TO BACK R5-1		
0.315 RAMP A RT		1 1	 30	 30	3.90 6.25						1					X		1														R1-2 36" X 36" X 36" BACK TO BACK R5-1		
0.330 RAMP A LT		1	36	12	3.00						2					X		2														R6-1R		
0.330 RAMP A RT		1	36	12	3.00						2					X		2														R6-1L		
0.350 RAMP A RT		1	24	30	5.00						1					X		1														VR-602	145	
0.372 RAMP A RT							1				2					X		2																
											FT	FT	FT		FT 9.5	FT 205.2	FT		EA.	LB	LB	LB		LB 144.4	LB	LB	LB								
SUBTOTALS SHEET 74			SF 65.40	SF 29.75	EA. 1	SF						FT				FT 214.7					LB		EA. 2		LB 144.4			EA.	EA.	LB					

FINAL POST LENGTHS ARE TO BE DETERMINED IN THE FIELD. POST SIZES ARE COMPUTED BASED ON INFORMATION FURNISHED ON THE STANDARD SHEETS AND THE VTRANS "SIGN POST DESIGN GUIDELINE".

PROJECT NAME: ROYALTON-MIDDLESEX
PROJECT NUMBER: IMG SIGN(19)

FILE NAME: 090106_tss_restareas.xls
PROJECT LEADER: CRB
DESIGNED BY: BDB
TRAFFIC SIGN SUMMARY SHEET # 74

PLOT DATE: 8/12/2009
DRAWN BY: JH
CHECKED BY: DAM