STATE OF VERMONT
AGENCY OF TRANSPORTATION

TRAFFIC SIGN SUMMARY SHEET 75

MILE MARKER, STATION OR SIGN NUMBER	SIGN LEGEND	SIGN DIMENSIONS EA	WIDTH (in)	HEIGHT (in)	NEW & SALVAGED SIGNS "A"	"B"	SALV SIGN	SALV TIS	EXIST POST RETAIN	EXIST POST SALVAGE	NEW SIGN POSTS NO. OF POSTS	FLANGED CHANNEL lb/ft 1.12	2.0	3.0	SQUARE STEEL (in) 1.75 lb/ft 1.88	2.0 lb/ft 2.42	2.5 lb/ft 3.35	ANCHOR	SLEEVE	TUBULAR ALUMINUM DIA (in) 3.0 lb/ft 1.3	4.0 lb/ft 1.7	4.0Mod lb/ft 1.7	TUBULAR STEEL DIA (in) FND-ATION	3.0 lb/ft 7.6	3.5 lb/ft 9.0	4.0 lb/ft 10.8	5.0 lb/ft 14.6	W-SHAPE STEEL FTG. SIZE 24"	30"	WEIGHT	POST SIZE	SIGN FRAME	REMARKS	SIGN DETAIL DETAIL ON SHEET NUMBER	STD. SHEET NUMBER
0.030 RAMP B RT		1	24	24	4.00																												VD-10R	145	
		1	24	30	5.00						1					X		1															VD-239L	145	
0.050 RAMP B RT		1	30	24	5.00						1					X		1															VR-032		E-144
0.060 RAMP B LT		1	24	24	4.00						1					X		1															VR-648		E-144
0.070 RAMP B RT							1																												
		1	12	18	1.50						1					X		1																145	
0.078 RAMP B RT		1	12	18	1.50						1					X		1																145	
0.086 RAMP B RT		1	12	18	1.50																													145	
		1	12	6	0.50						1					X		1															R7-8b		
0.093 RAMP B LT		1	24	24	4.00						1					X		1															VR-648		E-144
0.093 RAMP B RT		1	24	36	6.00																												VR-278		E-144
		1	24	24	4.00						1									X													VR-648		E-144
0.110 RAMP B RT		1	36	12	3.00						2					X		2															R6-1L		
0.130 RAMP B LT		1	30	30	6.25						1					X		1															R5-1		
0.130 RAMP B RT	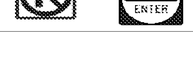	1 1	30 30	30 30	6.25 6.25						1					X		1															R3-2 BACK TO BACK R5-1		
		FT	FT	FT	FT	FT 135.0	FT		EA.		LB	LB 18.2	LB		LB	LB	LB	LB																	
SUBTOTALS SHEET 75		SF 58.75	SF	EA. 1	SF		FT		FT 135.0		LB 18.2			EA.	LB					EA.	EA.	LB													

FINAL POST LENGTHS ARE TO BE DETERMINED IN THE FIELD. POST SIZES ARE COMPUTED BASED ON INFORMATION FURNISHED ON THE STANDARD SHEETS AND THE VTRANS "SIGN POST DESIGN GUIDELINE".

PROJECT NAME: ROYALTON-MIDDLESEX
PROJECT NUMBER: IMG SIGN(19)

FILE NAME: 090106_tss_restareas.xls
PROJECT LEADER: CRB
DESIGNED BY: BDB
TRAFFIC SIGN SUMMARY SHEET # 75

PLOT DATE: 8/12/2009
DRAWN BY: JH
CHECKED BY: DAM