MM 33.684 SB

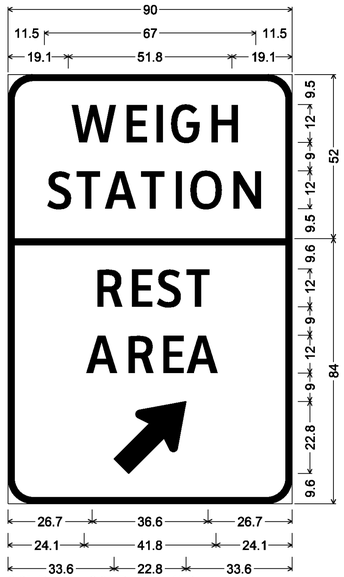

8.0" Radius, 2.0" Border, White on Green;
[WEIGH] ClearviewHwy-3-W;
[STATION] ClearviewHwy-3-W;
8.0" Radius, 2.0" Border, White on Blue;
[REST] ClearviewHwy-3-W;
[AREA] ClearviewHwy-3-W;
Standard Arrow Custom 29.0" X 17.6" 45°;

MM 41.840 NB
MM 44.250 SB

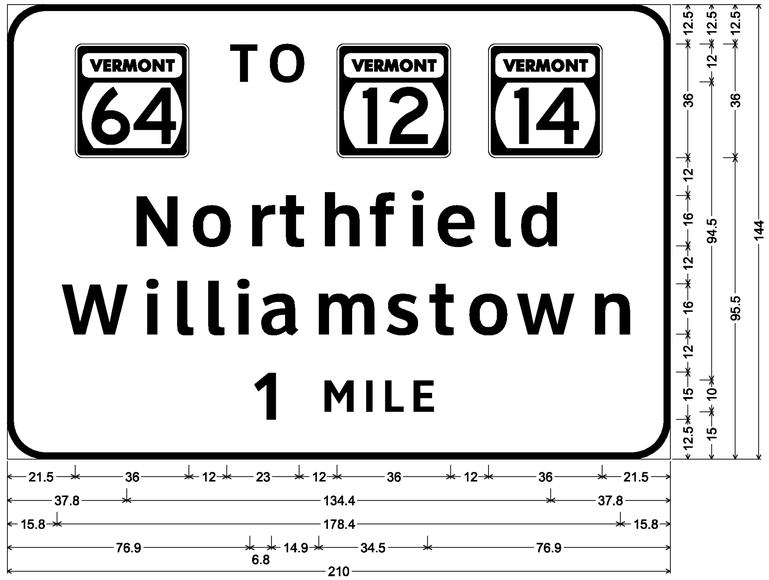

12.0" Radius, 2.0" Border, White on Green;
[TO] ClearviewHwy-5-W; 14; 14; [Northfield] ClearviewHwy-5-W; [Williamstown] ClearviewHwy-5-W;
[1 MILE] ClearviewHwy-5-W;

MM 41.990 NB

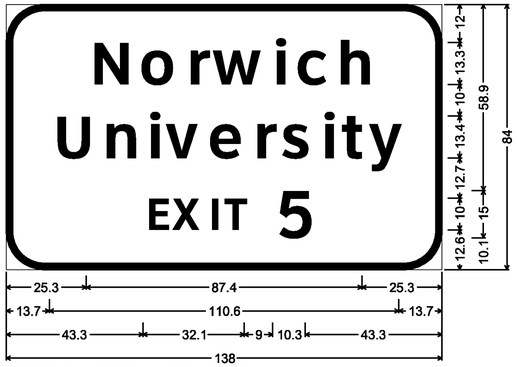

12.0" Radius, 2.0" Border, White on Green;
[Norwich] ClearviewHwy-5-W; [University] ClearviewHwy-5-W;
[EXIT 5] ClearviewHwy-5-W;

MODEL: 03

SIGN DETAIL SHEET 3

PROJECT NAME: ROYALTON-MIDDLESEX
PROJECT NUMBER: IMG SIGN(19)

FILE NAME: z09a020signdet.dgn
PROJECT LEADER: CRB
DESIGNED BY: JBZ
CLD REF. NO.: 09-0106

PLOT DATE: 8/12/2009
DRAWN BY: JBZ
CHECKED BY: BDB
SHEET 134 OF 163