STATE OF VERMONT
AGENCY OF TRANSPORTATION

TRAFFIC SIGN SUMMARY SHEET

SHSM = FHWA STANDARD HIGHWAY SIGNS AND MARKINGS BOOK

MILEMARKER, STATION, OR SIGN NUMBER	SIGN LEGEND	SIGN DIMENSIONS EA	WIDTH (in)	HEIGHT (in)	NEW & SALVAGED SIGNS "A"	"B"	SALV SIGN	SALV TIS	EXIST POST RETAIN	SALVAGE	NEW SIGN POSTS NO. OF POSTS	SQUARE STEEL (in) 1.75 lb/ft 1.88	2.0 lb/ft 2.42	2.5 lb/ft 3.35	ANCHOR	SLEEVE	TUBULAR ALUMINUM Ø (in) 3.0 lb/ft 1.3	4.0 lb/ft 1.7	4.0 MOD lb/ft 1.7	TUBULAR STEEL Ø (in) FOUND-ATION	3.0 lb/ft 7.6	3.5 lb/ft 9.0	4.0 lb/ft 10.8	5.0 lb/ft 14.6	W-SHAPE STEEL FTG. SIZE 24"	30"	WEIGHT	POST SIZE	SIGNS REQUIRED	REMARKS	SIGN DETAIL SHSM	DETAIL ON SHEET NUMBER	STD. SHEET NUMBER
NB 131.195 RT		1	48	48	16.00				X																					VW-397 MOUNT ON EXIST. 3" POSTS		THIS SHEET	
	GROOVED SHOULDER	1	24	18	3.00																									VP-396			E-153B
NB 133.390 RT		1	48	48	16.00				X																					VW-397 MOUNT ON EXIST. 3" POSTS		THIS SHEET	
	GROOVED SHOULDER	1	24	18	3.00																									VP-396			E-153B
SB 130.100 LT		1	48	48	16.00				X																					VW-397 MOUNT ON EXIST. 3" POSTS		THIS SHEET	
	GROOVED SHOULDER	1	24	18	3.00																									VP-396			E-153B
SB 131.930 LT		1	48	48	16.00				X																					VW-397 MOUNT ON EXIST. 3" POSTS		THIS SHEET	
	GROOVED SHOULDER	1	24	18	3.00																									VP-396			E-153B
	SUBTOTAL SHEET 56				76.00																												
												FT	FT	FT		EA	LB	LB	LB		LB	LB	LB	LB									
PROJECT TOTALS					SF 76.00	SF	EA.	SF				FT					LB			EA.	LB				EA.	EA.	LB						

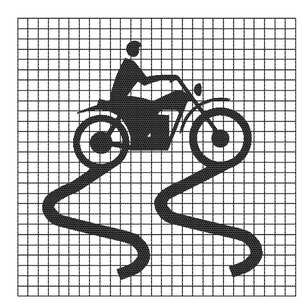

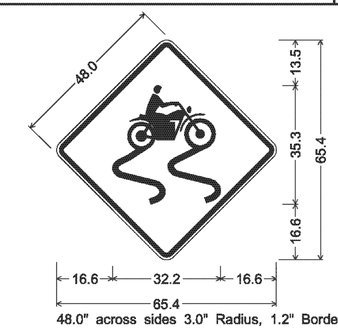

48.0" across sides 3.0" Radius, 1.2" Border, 0.8" Indent, Black on Yellow; motorcycle;

FINAL POST LENGTHS ARE TO BE DETERMINED IN THE FIELD. POST SIZES ARE COMPUTED BASED ON INFORMATION FURNISHED ON THE STANDARD SHEETS AND VTRANS "SIGN POST DESIGN GUIDELINE."

TRAFFIC SIGN SUMMARY SHEET

PROJECT NAME: ST. JOHNSBURY-LYNDON
PROJECT NUMBER: IM 091-3(50)

FILE NAME: lla346/cos/zlla346tsdet.dgn
PROJECT LEADER: PTS
DESIGNED BY: NLL
IPARM FILE NAME: plla346_56

PLOT DATE: 10/17/2013
DRAWN BY: JLS
CHECKED BY: PTS
SHEET 56 OF 72