STATE OF VERMONT
AGENCY OF TRANSPORTATION

TRAFFIC SIGN SUMMARY SHEET 1

MILEMARKER, STATION, OR SIGN NUMBER	SIGN LEGEND	SIGN DIMENSIONS EA	WIDTH (in)	HEIGHT (in)	NEW & SALVAGED SIGNS "A"	"B"	SALV SIGN	SALV TIS	EXIST POST RETAIN	EXIST POST SALVAGE	NEW SIGN POSTS NO. OF POSTS	FLANGED CHANNEL lb/ft 1.12	2.0	3.0	SQUARE STEEL (in) lb/ft 2.0 2.16	2.0 2.42	2.5 3.35	ANCHOR	SLEEVE	TUBULAR ALUMINUM Ø (in) lb/ft 3.0 1.3	4.0 1.7	4.0 MOD 1.7	FOUND-ATION	TUBULAR STEEL Ø (in) lb/ft 3.0 7.6	3.5 9.0	4.0 10.8	5.0 14.6	W-SHAPE STEEL FTG. SIZE 24"	30"	WEIGHT	POST SIZE	SIGN FRAME REQUIRED	REMARKS	SIGN DETAIL DETAIL ON SHEET NUMBER	STD. SHEET NUMBER
											OPTION ITEMS																									
①		1	24.0	12.0	2.00																												M4-8	SHSM	
		1	24.0	12.0	2.00																												M3-1 (INTERSTATE)	SHSM	
		1	24.0	24.0	4.00																												M1-1	SHSM	
		1	21.0	15.0	2.19																												M6-1 (INTERSTATE)	SHSM	
②		1	24.0	12.0	2.00																												M4-8	SHSM	
		1	24.0	12.0	2.00																												M3-1 (INTERSTATE)	SHSM	
		1	24.0	24.0	4.00																												M1-1	SHSM	
		1	21.0	15.0	2.19																												M5-1 (INTERSTATE)	SHSM	
③		1	24.0	12.0	2.00																												M3-3 (INTERSTATE)	SHSM	
④		1	24.0	12.0	2.00																												M4-8	SHSM	
		1	24.0	12.0	2.00																												M3-1 (INTERSTATE)	SHSM	
		1	24.0	24.0	4.00																												M1-1	SHSM	
		1	21.0	15.0	2.19																												M6-1 (INTERSTATE)	SHSM	
		1	24.0	12.0	2.00																												M4-5	SHSM	
		1	24.0	12.0	2.00																												M3-3 (INTERSTATE)	SHSM	
		1	24.0	24.0	4.00																												M1-1	SHSM	
		1	21.0	15.0	2.19																												M6-1 (INTERSTATE)	SHSM	
⑤	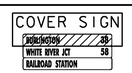																																COVER OR REMOVE SIGN: VD2-1 BURLINGTON 28		
⑥		1	24.0	12.0	2.00																												M3-3 (INTERSTATE)	SHSM	
												FT	FT	FT	FT	FT	FT		EA	LB	LB	LB		LB	LB	LB	LB							
SHEET TOTALS			SF 44.76	SF	EA	SF						FT			FT					LB			EA		LB			EA	EA	LB				

SHSM = 2004 FHWA STANDARD HIGHWAY SIGNS & MARKINGS & 2012 SUPP.
FYG = FLUORESCENT YELLOW GREEN

FINAL POST LENGTHS ARE TO BE DETERMINED IN THE FIELD. POST SIZES ARE COMPUTED BASED ON INFORMATION FURNISHED ON THE STANDARD SHEETS AND THE TRAFFIC & SAFETY DIVISION'S "SIGN POST DESIGN GUIDELINE."

PROJECT NAME: MONTPELIER
PROJECT NUMBER: NH 028-2(9)

FILE NAME: dllb066trf.dgn
PROJECT LEADER: P. PELOQUIN
DESIGNED BY: P. PELOQUIN
TRAFFIC SIGN SUMMARY SHEET 1

PLOT DATE: 24-MAY-2013
DRAWN BY: P. PELOQUIN
CHECKED BY: A. BOMBARDIER
SHEET 56 OF 62