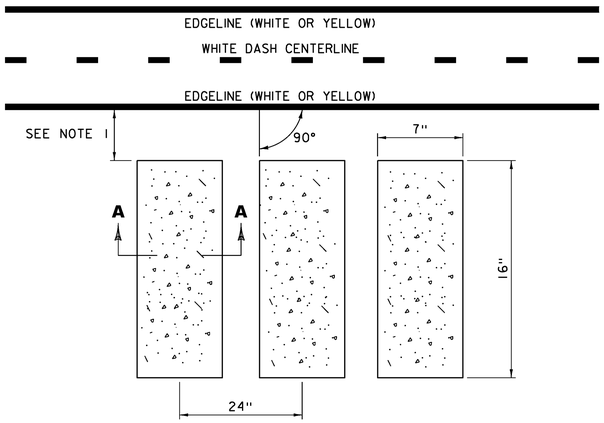

RUMBLE STRIP MILLING DETAIL

NOTES:
1. MILL RUMBLE STRIPS 30 INCHES FROM EDGELINE FOR ALL SHOULDERS 6 FEET OR WIDER; MILL RUMBLE STRIPS 6 INCHES FROM EDGELINE FOR ALL SHOULDERS LESS THAN 6 FEET WIDE.

2. IN GUARDRAIL AREAS, STOP MILLED RUMBLE STRIPS WHEN THE SHOULDER NARROWS TO 4 FEET WIDE.

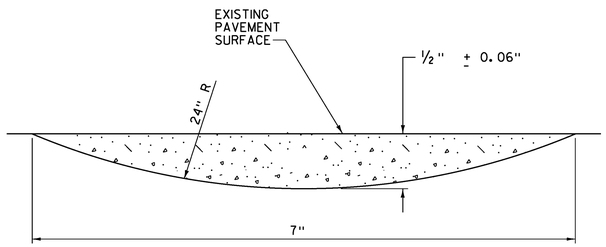

SECTION A-A

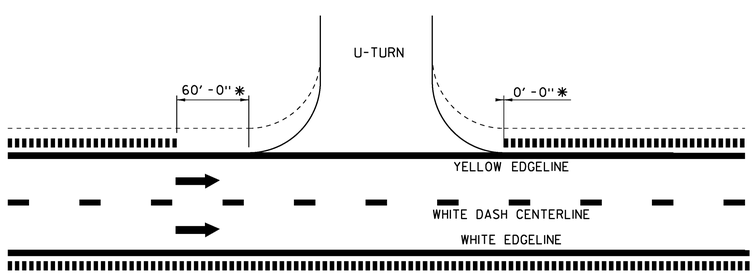

RUMBLE STRIP U-TURN DETAIL

* THE DIMENSIONS MAY VARY DEPENDING ON ACTUAL FIELD CONDITIONS, AND MAY BE MODIFIED AT THE RESIDENT ENGINEER'S DISCRETION.

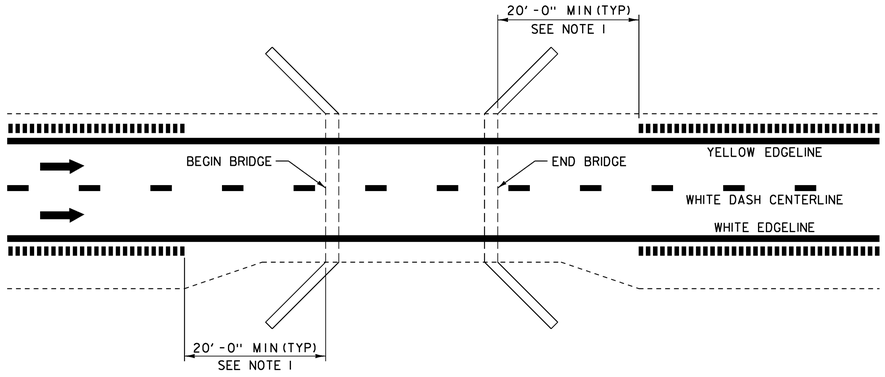

RUMBLE STRIP BRIDGE DETAIL

NOTES:
1. NO RUMBLE STRIPS SHALL BE MILLED WITHIN 20 FEET OF THE BEGIN AND END OF BRIDGE. DO NOT BEGIN RUMBLE STRIPS UNTIL THE SHOULDER IS AT LEAST 4 FEET WIDE.

2. AT NO TIME SHALL THE RUMBLE STRIPS BE MILLED INTO ANY APPROACH SLAB.

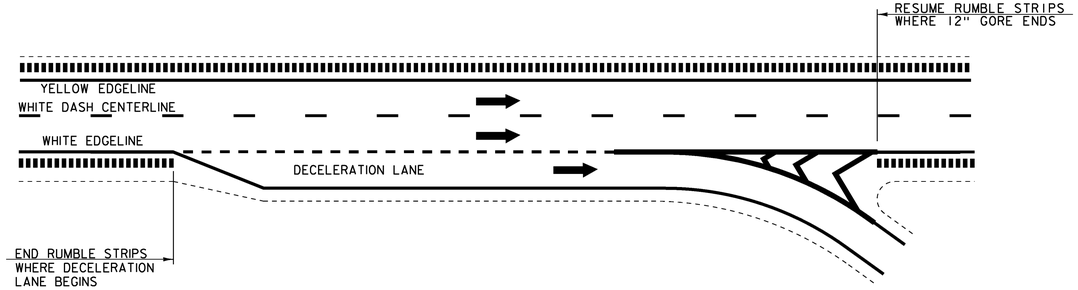

TYPICAL INTERCHANGE OFF RAMP

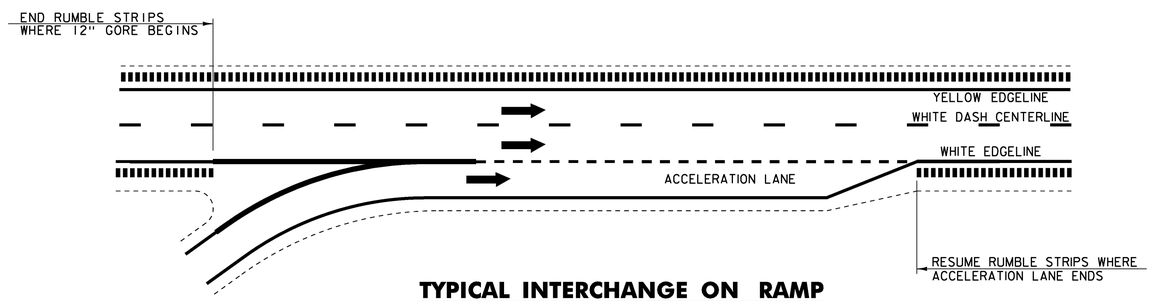

TYPICAL INTERCHANGE ON RAMP

LEGEND

- DIRECTION OF TRAFFIC FLOW
- MILLED RUMBLE STRIPS
- EDGE OF PAVEMENT

DRAWING NOT TO SCALE UNLESS NOTED OTHERWISE

COMPOSITE MILLED RUMBLE STRIP DETAILS

PROJECT NAME: SWANTON
PROJECT NUMBER: IM 089-3(70)

FILE NAME: sl2a276Rumble Strips.dgn
PROJECT LEADER: C. CARLSON
DESIGNED BY: H. SALLS
RUMBLE STRIP DETAILS

PLOT DATE: 19-MAR-2013
DRAWN BY: R.PELLETT
CHECKED BY: EPD
SHEET 8 OF 31