STATE OF VERMONT
AGENCY OF TRANSPORTATION

TRAFFIC SIGN SUMMARY SHEET 43

SHSM = FHWA 2004 STANDARD HIIGHWAY SIGNS AND MARKINGS BOOK AND THE 2012 SUPPLEMENT TO THE 2004 EDITION

MILE MARKER, DIRECTION	SIGN LEGEND	SIGN DIMENSIONS EA.	WIDTH (in)	HEIGHT (in)	NEW & SALVAGED SIGNS "A"	"B"	SALV SIGN	SALV TIS	EXIST POST RETAIN	EXIST POST SALVAGE	NEW SIGN POSTS NO. OF POSTS	FLANGED CHANNEL lb/ft 1.12	2.0	3.0	SQUARE STEEL (in) 1.75 lb/ft 1.88	2.0 lb/ft 2.42	2.5 lb/ft 3.35	ANCHOR	SLEEVE	TUBULAR ALUMINUM DIA (in) 3.0 lb/ft 1.3	4.0 lb/ft 1.7	4.0Mod lb/ft 1.7	TUBULAR STEEL DIA (in) FND-ATION	3.0 lb/ft 7.6	3.5 lb/ft 9.0	4.0 lb/ft 10.8	5.0 lb/ft 14.6	W-SHAPE STEEL FTG. SIZE 24"	30"	WEIGHT	POST SIZE	SIGN FRAME	REMARKS	SIGN DETAIL SHSM	DETAIL ON SHEET NUMBER	STD. SHEET NUMBER
INT #3 0.090 RAMP C RT		1	36	36	9.00						2					X		2																	W3-5		
0.129 RAMP C RT		1	36	36	9.00																														W4-3		
		1	36	24	6.00						2					X		2																	BACK TO BACK	R5-1a		
0.129 RAMP C LT		1	36	24	6.00						2					X		2																		R5-1a		
0.174 RAMP C RT		1	30	36	7.50						1					X		1																		R2-1		
0.116 RAMP D RT		1	30	30	6.25						1					X		1																		R3-2		
0.034 BSH RT		1	30	36	7.50						1					X		1																		R2-1		
0.067 BSH RT	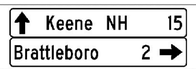	1 1	72 72	12 12	6.00 6.00																															148 148	
		1 1	72 72	12 10	6.00 5.00																															148 148	
		1 1	72 72	10 10	5.00 5.00						2												2		253.8											148 148	
0.106 BSH RT		1	36	36	9.00																													PAY 2 INSTALLATIONS FLUORESCENT YELLOW/ GREEN TYPE IX SHEETING	W11-2		
		1	24	12	2.00						1					X		1																	FLUORESCENT YELLOW TYPE IX SHEETING/ GREEN	W16-7		
0.113 BSH RT		1			3.90						1					X		1																	36" X 36" X 36"	R1-2		
											FT	FT	FT		FT 167.1	FT		EA.		LB	LB	LB		LB	LB 253.8	LB	LB									
FINAL POST LENGTHS ARE TO BE DETERMINED IN THE FIELD. POST SIZES ARE COMPUTED BASED ON INFORMATION FURNISHED ON THE STANDARD SHEETS AND THE VTRANS "SIGN POST DESIGN GUIDELINE".		SUBTOTALS SHEET 43	SF 99.15	SF	EA.	SF			FT					FT 167.1					LB			EA. 2		LB 253.8			EA.	EA.	LB							

PROJECT NAME:	GUILFORD-ROCKINGHAM
PROJECT NUMBER:	IMG SIGN(44)
FILE NAME:	z12A528tssint.xlsb
PROJECT LEADER:	C. GREGORY
DESIGNED BY:	J. SMITH
TRAFFIC SIGN SUMMARY SHEET 43	
PLOT DATE:	4/16/2014
DRAWN BY:	J. SMITH
CHECKED BY:	D. MUNRO
SHEET	100 OF 157