STATE OF VERMONT
AGENCY OF TRANSPORTATION

TRAFFIC SIGN SUMMARY SHEET 44

SHSM = FHWA 2004 STANDARD HIIGHWAY SIGNS AND MARKINGS BOOK AND THE 2012 SUPPLEMENT TO THE 2004 EDITION

MILE MARKER, DIRECTION	SIGN LEGEND	SIGN DIMENSIONS EA.	WIDTH (in)	HEIGHT (in)	NEW & SALVAGED SIGNS "A"	"B"	SALV SIGN	SALV TIS	EXIST POST RETAIN	EXIST POST SALVAGE	NEW SIGN POSTS NO. OF POSTS	FLANGED CHANNEL lb/ft 1.12	2.0	3.0	SQUARE STEEL (in) 1.75 lb/ft 1.88	2.0 lb/ft 2.42	2.5 lb/ft 3.35	ANCHOR	SLEEVE	TUBULAR ALUMINUM DIA (in) 3.0 lb/ft 1.3	4.0 1.7	4.0Mod 1.7	TUBULAR STEEL DIA (in) FND-ATION	3.0 lb/ft 7.6	3.5 lb/ft 9.0	4.0 lb/ft 10.8	5.0 lb/ft 14.6	W-SHAPE STEEL FTG. SIZE 24"	30"	WEIGHT	POST SIZE	SIGN FRAME	REMARKS	SIGN DETAIL SHSM	DETAIL ON SHEET NUMBER	STD. SHEET NUMBER
INT #3 0.111 BSH LT		1	36	36	9.00																												PAY 2 INSTALLATIONS FLUORESCENT YELLOW/ GREEN TYPE IX SHEETING	W11-2		
		1	24	12	2.00						1					X		1															FLUORESCENT YELLOW TYPE IX SHEETING/ GREEN	W16-7		
0.095 BSH LT		1	36	24	6.00						2					X		2																R5-1a		
0.082 BSH LT	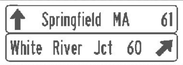	1 1	72 72	12 12	6.00 6.00																														148 148	
		1 1	24 24	12 12	2.00 2.00																												(INTERSTATE) WHITE ON BLUE (INTERSTATE) WHITE ON BLUE	M3-3 M3-1		
		1 1	24 24	24 24	4.00 4.00																												THINNING & TRIMMING	M1-1 M1-1		
		1 1	21 21	15 15	2.19 2.19						2													2	210.6									(INTERSTATE) WHITE ON BLUE (INTERSTATE) WHITE ON BLUE	M6-3 M6-2		
0.060 BSH LT		1	36	36	9.00																															E-142
		1	36	36	9.00						2													2	191.6											E-142
0.048 BSH LT		1	18	18	2.25						1				X			1																OM1-1		
0.047 BSH LT		1	24	12	2.00																												(INTERSTATE) WHITE ON BLUE	M3-1		
		1	24	24	4.00																													M1-1		
		1	21	15	2.19						1						X	1															(INTERSTATE) WHITE ON BLUE	M6-2		
0.020 BSH LT		1	36	36	9.00						2					X		2																W12-2		
0.090 BSH CL		1	36	12	3.00						2					X		2																R6-1R		
0.098 BSH CL		1	36	12	3.00						2					X		2																R6-1R		
0.118 BSH CL		1			3.90						1					X		1																36" X 36" X 36"	R1-2		
												FT	FT	FT	FT 9.5	FT 139.0	FT 15.9	EA.		LB	LB	LB		LB 402.2	LB	LB	LB								
		SUBTOTALS SHEET 44	SF 92.72	SF	EA.	SF		FT				FT 164.4				LB			EA. 4		LB 402.2			EA.	EA.	LB										

FINAL POST LENGTHS ARE TO BE DETERMINED IN THE FIELD. POST SIZES ARE COMPUTED BASED ON INFORMATION FURNISHED ON THE STANDARD SHEETS AND THE VTRANS "SIGN POST DESIGN GUIDELINE".

PROJECT NAME: **GUILFORD-ROCKINGHAM**
PROJECT NUMBER: **IMG SIGN(44)**

FILE NAME: **z12A528tssint.xlsb** PLOT DATE: **4/16/2014**
PROJECT LEADER: **C. GREGORY** DRAWN BY: **J. SMITH**
DESIGNED BY: **J. SMITH** CHECKED BY: **D. MUNRO**
TRAFFIC SIGN SUMMARY SHEET 44 SHEET **101** OF **157**