STATE OF VERMONT
AGENCY OF TRANSPORTATION

TRAFFIC SIGN SUMMARY SHEET 54

SHSM = FHWA 2004 STANDARD HIIGHWAY SIGNS AND MARKINGS BOOK AND THE 2012 SUPPLEMENT TO THE 2004 EDITION

MILE MARKER, DIRECTION	SIGN LEGEND	SIGN DIMENSIONS EA.	WIDTH (in)	HEIGHT (in)	NEW & SALVAGED SIGNS "A"	"B"	SALV SIGN	SALV TIS	EXIST POST RETAIN	SALVAGE	NO. OF POSTS	FLANGED CHANNEL lb/ft 1.12	2.0	3.0	SQUARE STEEL (in) 1.75 (lb/ft 1.88)	2.0 (2.42)	2.5 (3.35)	ANCHOR	SLEEVE	TUBULAR ALUMINUM DIA (in) 3.0 (lb/ft 1.3)	4.0 (1.7)	4.0Mod (1.7)	FND-ATION	TUBULAR STEEL DIA (in) 3.0 (lb/ft 7.6)	3.5 (9.0)	4.0 (10.8)	5.0 (14.6)	W-SHAPE STEEL FTG. SIZE 24"	30"	WEIGHT	POST SIZE	SIGN FRAME	REMARKS	SIGN DETAIL SHSM	DETAIL ON SHEET NUMBER	STD. SHEET NUMBER
INT #5 0.174 RAMP C RT	GAS 24HR 1 ➔	1	72	10	5.00																														148	
	DIESEL 1 ➔	1	72	10	5.00																														148	
	FOOD 1 ➔	1	72	10	5.00																														148	
	LODGING 3 ➔	1	72	10	5.00																														148	
	WRONG WAY	1	36	24	6.00						2												2	166.5									BACK TO BACK	R5-1a		
0.174 RAMP C LT	WRONG WAY	1	36	24	6.00						2					X		2																R5-1a		
0.196 RAMP C LT	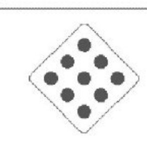	1	18	18	2.25						1				X			1																OM1-1		
0.198 RAMP C LT	TO	1	24	12	2.00																												BLACK ON WHITE	M4-5		
	TO	1	24	12	2.00																												GREEN ON WHITE	M4-5		
	5	1	24	24	4.00																													M1-4		
	VERMONT 123	1	30	24	5.00																															E-136B
		1	21	15	2.19						2												2	180.2								#2B	BLACK ON WHITE	M6-1		
		1	21	15	2.19																												GREEN ON WHITE	M6-1		
0.020 RAMP D RT	PROHIBITED PEDESTRIANS HITCHHIKERS STOPPING FOR HITCHHIKERS ANIMALS BICYCLES FARM MACHINERY SNOW VEHICLES	1	36	36	9.00																															E-142
	TURN SIGNAL REQUIRED BEFORE CHANGING LANES	1	36	36	9.00						2												2	191.6												E-142
0.248 RAMP D RT		1	30	30	6.25						1					X		1																R3-2		
												FT	FT	FT	FT 9.5	FT 46.3	FT		EA.	LB	LB	LB		LB 538.3	LB	LB	LB									
	SUBTOTALS SHEET 54				SF 75.88	SF	EA.	SF				FT			FT 55.8					LB			EA. 6	LB 538.3				EA.	EA.	LB						

FINAL POST LENGTHS ARE TO BE DETERMINED IN THE FIELD. POST SIZES ARE COMPUTED BASED ON INFORMATION FURNISHED ON THE STANDARD SHEETS AND THE VTRANS "SIGN POST DESIGN GUIDELINE".

PROJECT NAME: **GUILFORD-ROCKINGHAM**
PROJECT NUMBER: **IMG SIGN(44)**

FILE NAME:	**z12A528tssint.xlsb**	PLOT DATE:	**4/16/2014**
PROJECT LEADER:	**C. GREGORY**	DRAWN BY:	**J. SMITH**
DESIGNED BY:	**J. SMITH**	CHECKED BY:	**D. MUNRO**
TRAFFIC SIGN SUMMARY SHEET 54		SHEET **111**	OF **157**