STATE OF VERMONT
AGENCY OF TRANSPORTATION

TRAFFIC SIGN SUMMARY SHEET 57

SHSM = FHWA 2004 STANDARD HIIGHWAY SIGNS AND MARKINGS BOOK AND THE 2012 SUPPLEMENT TO THE 2004 EDITION

MILE MARKER, DIRECTION	SIGN LEGEND	SIGN DIMENSIONS EA.	WIDTH (in)	HEIGHT (in)	NEW & SALVAGED SIGNS "A"	"B"	SALV SIGN	SALV TIS	EXIST POST RETAIN	SALVAGE	NEW SIGN POSTS NO. OF POSTS	FLANGED CHANNEL lb/ft 1.12	2.0	3.0	SQUARE STEEL (in) 1.75 lb/ft 1.88	2.0 lb/ft 2.42	2.5 lb/ft 3.35	ANCHOR	SLEEVE	TUBULAR ALUMINUM DIA (in) 3.0 lb/ft 1.3	4.0 lb/ft 1.7	4.0Mod lb/ft 1.7	TUBULAR STEEL DIA (in) FND-ATION	3.0 lb/ft 7.6	3.5 lb/ft 9.0	4.0 lb/ft 10.8	5.0 lb/ft 14.6	W-SHAPE STEEL FTG. SIZE 24"	30"	WEIGHT	POST SIZE	SIGN FRAME	REMARKS	SIGN DETAIL SHSM	DETAIL ON SHEET NUMBER	STD. SHEET NUMBER
INT #5 0.693 WSH RT			36	36			1				2					X		2																	W3-1		
0.732 WSH RT	GAS 24HR DIESEL	1 1	72 72	10 10	5.00 5.00																															148 148
	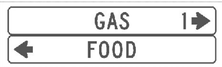 GAS 1 FOOD	1 1	72 72	10 10	5.00 5.00																															148 148
	LODGING 2	1	72	10	5.00						2												2	179.4												148
0.763 WSH RT	STOP DO NOT ENTER	1 1	30 30	30 30	6.25 6.25																													BACK TO BACK	R1-1 R5-1		
	ONE WAY ONE WAY	1 1	36 36	12 12	3.00 3.00						1					X		1																	BACK TO BACK	R6-1L R6-1R		
0.230 WSH LT	JCT	1	21	15	2.19																													(INTERSTATE) WHITE ON BLUE	M2-1		
	INTERSTATE 91	1	24	24	4.00						1					X		1																		M1-1		
0.200 WSH LT	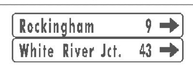 Rockingham 9 White River Jct. 43		72 72	12 12			1 1				2												2	130.8											THINNING & TRIMMING			
0.000 WSH LT	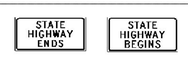 STATE HIGHWAY ENDS STATE HIGHWAY BEGINS	1 1	24 24	18 18	3.00 3.00																													BACK TO BACK			E-141 E-141
	LEGAL LOAD LIMIT 24,000 POUNDS	1	24	30	5.00						1					X		1																			E-141
0.724 WSH CL		1	24	30	5.00																															R4-7		
	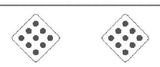	1 1	18 18	18 18	2.25 2.25						1					X		1																	BACK TO BACK	OM1-1 OM1-1		
											FT	FT	FT		FT	93.8	FT		EA.	LB	LB	LB		LB 310.2	LB	LB	LB								
SUBTOTALS SHEET 57		SF 70.19	SF	EA. 3	SF						FT				FT 93.8					LB			EA. 4	LB 310.2				EA.	EA.	LB					

FINAL POST LENGTHS ARE TO BE DETERMINED IN THE FIELD. POST SIZES ARE COMPUTED BASED ON INFORMATION FURNISHED ON THE STANDARD SHEETS AND THE VTRANS "SIGN POST DESIGN GUIDELINE".

PROJECT NAME: **GUILFORD-ROCKINGHAM**
PROJECT NUMBER: **IMG SIGN(44)**

FILE NAME: z12A528tssint.xlsb
PROJECT LEADER: C. GREGORY
DESIGNED BY: J. SMITH
TRAFFIC SIGN SUMMARY SHEET 57

PLOT DATE: 4/16/2014
DRAWN BY: J. SMITH
CHECKED BY: D. MUNRO
SHEET 114 OF 157