STATE OF VERMONT
AGENCY OF TRANSPORTATION

TRAFFIC SIGN SUMMARY SHEET 62

SHSM = FHWA 2004 STANDARD HIGHWAY SIGNS AND MARKINGS BOOK AND THE 2012 SUPPLEMENT TO THE 2004 EDITION

MILE MARKER, DIRECTION	SIGN LEGEND	SIGN DIMENSIONS EA.	WIDTH (in)	HEIGHT (in)	NEW & SALVAGED SIGNS "A"	"B"	SALV SIGN	SALV TIS	EXIST POST RETAIN	EXIST POST SALVAGE	NEW SIGN POSTS NO. OF POSTS	FLANGED CHANNEL lb/ft 1.12	2.0	3.0	SQUARE STEEL (in) 1.75 lb/ft 1.88	2.0 lb/ft 2.42	2.5 lb/ft 3.35	ANCHOR	SLEEVE	TUBULAR ALUMINUM DIA (in) 3.0 lb/ft 1.3	4.0 lb/ft 1.7	4.0Mod lb/ft 1.7	TUBULAR STEEL DIA (in) FND-ATION	3.0 lb/ft 7.6	3.5 lb/ft 9.0	4.0 lb/ft 10.8	5.0 lb/ft 14.6	W-SHAPE STEEL FTG. SIZE 24"	30"	WEIGHT	POST SIZE	SIGN FRAME	REMARKS	SIGN DETAIL SHSM	DETAIL ON SHEET NUMBER	STD. SHEET NUMBER
INT #6 0.180 RAMP B LT		1	30	30	6.25						1					X		1																	R3-2		
0.181 RAMP B RT		1			6.93						2												2	191.6									48" X 48" X 48"	R1-2		
0.029 RAMP C RT		1	36	36	9.00																														W1-11		
		1	18	18	2.25						2					X		2																	W13-1		
0.030 RAMP C LT		1	48	24	8.00						2					X		2																FLUORESCENT YELLOW TYPE IX SHEETING	W1-6		
0.045-0.151 LT RAMP C		8	24	30	40.00						8					X		8																THINNING & TRIMMING 3 EA FLUORESCENT YELLOW TYPE IX SHEETING	W1-8		
0.061 RAMP C RT		1	36	36	9.00						2					X		2																	W3-1		
0.091 RAMP C RT		1 1 1	24 24 24	12 12 12	2.00 2.00 2.00																													GREEN ON WHITE GREEN ON WHITE BLACK ON WHITE	M3-1 M3-3 M4-5		
		1 1 1	30 30 24	24 24 24	5.00 5.00 4.00																													THINNING & TRIMMING	M1-4		E-136B E-136B
		1 1 1	21 21 21	15 15 15	2.19 2.19 2.19						2												2	180.2									#3C	GREEN ON WHITE GREEN ON WHITE BLACK ON WHITE	M6-1 M6-2 M6-2		
0.121 RAMP C RT	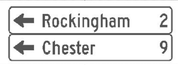	1 1	72 72	12 12	6.00 6.00																													THINNING & TRIMMING		148 148	
	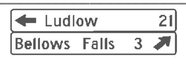	1 1	72 72	12 12	6.00 6.00						2												2	206.8													148 148	
0.151 RAMP C RT	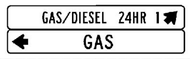	1 1	72 72	10 10	5.00 5.00																													THINNING & TRIMMING		148 148	
		1 1	72 72	10 10	5.00 5.00																															148 148	
		1	72	10	5.00						2												2	179.4													148	
												FT	FT	FT	FT	FT 219.5	FT	EA.		LB	LB	LB		LB 758.0	LB	LB	LB								
SUBTOTALS SHEET 62		SF 157.00	SF	EA.	SF			FT				FT 219.5			LB	EA. 8		LB 758.0		EA.	EA.	LB													

FINAL POST LENGTHS ARE TO BE DETERMINED IN THE FIELD. POST SIZES ARE COMPUTED BASED ON INFORMATION FURNISHED ON THE STANDARD SHEETS AND THE VTRANS "SIGN POST DESIGN GUIDELINE".

PROJECT NAME: **GUILFORD-ROCKINGHAM**
PROJECT NUMBER: **IMG SIGN(44)**

FILE NAME: z12A528tssint.xlsb
PROJECT LEADER: C. GREGORY
DESIGNED BY: J. SMITH
TRAFFIC SIGN SUMMARY SHEET 62

PLOT DATE: 4/16/2014
DRAWN BY: J. SMITH
CHECKED BY: D. MUNRO
SHEET 119 OF 157