STATE OF VERMONT
AGENCY OF TRANSPORTATION

TRAFFIC SIGN SUMMARY SHEET 67

SHSM = FHWA 2004 STANDARD HIGHWAY SIGNS AND MARKINGS BOOK AND THE 2012 SUPPLEMENT TO THE 2004 EDITION

MILE MARKER, DIRECTION	SIGN LEGEND	SIGN DIMENSIONS EA.	WIDTH (in)	HEIGHT (in)	NEW & SALVAGED SIGNS "A"	"B"	SALV SIGN	SALV TIS	EXIST POST RETAIN	EXIST POST SALVAGE	NEW SIGN POSTS NO. OF POSTS	FLANGED CHANNEL lb/ft 1.12	2.0	3.0	SQUARE STEEL (in) lb/ft 1.75 1.88	2.0 2.42	2.5 3.35	ANCHOR	SLEEVE	TUBULAR ALUMINUM DIA (in) lb/ft 3.0 1.3	4.0 1.7	4.0Mod 1.7	FND-ATION	TUBULAR STEEL DIA (in) lb/ft 3.0 7.6	3.5 9.0	4.0 10.8	5.0 14.6	W-SHAPE STEEL FTG. SIZE 24"	30"	WEIGHT	POST SIZE	SIGN FRAME	REMARKS	SIGN DETAIL SHSM	DETAIL ON SHEET NUMBER	STD. SHEET NUMBER
INT #6 0.392 VT 103 LT		1	24	12	2.00																												(INTERSTATE) WHITE ON BLUE	M3-3		
		1	24	24	4.00																												M1-1		
		1	21	15	2.19						1						X	1															M6-1		
0.315 VT 103 LT		1	36	36	9.00						2					X		2															W4-3		
0.295 VT 103 LT		1 1	30 30	30 30	6.25 6.25																												BACK TO BACK	R1-1 R5-1		
		1 1	36 36	12 12	3.00 3.00						1					X		1															BACK TO BACK	R6-1L R6-1R		
0.286 VT 103 LT		1 1	30 30	30 30	6.25 6.25																												BACK TO BACK	R1-1 R5-1		
		1 1	36 36	12 12	3.00 3.00						1					X		1															BACK TO BACK	R6-1L R6-1R		
0.280 VT 103 LT		1	24	12	2.00																												(INTERSTATE) WHITE ON BLUE	M3-1		
		1	24	24	4.00																												M1-1		
		1	21	15	2.19						1						X	1															(INTERSTATE) WHITE ON BLUE	M5-1		
0.240 VT 103 LT			36	36			1				2					X		2															W4-2R		
0.211 VT 103 LT		1 1	72 72	12 12	6.00 6.00						2													2	130.8									148 148	
0.149 VT 103 LT	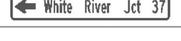	1 1	24 24	12 12	2.00 2.00																												(INTERSTATE) WHITE ON BLUE BLACK ON WHITE	M3-1 M4-5		
		1 1	24 24	24 24	4.00 4.00																												M1-1 M1-4		
		1 1	21 21	15 15	2.19 2.19						2													2	180.2							#2A	(INTERSTATE) WHITE ON BLUE BLACK ON WHITE	M6-1 M6-3		
0.053 VT 103 LT		1	72	12	6.00						2					X		2																	148	
												FT	FT	FT	FT	FT 121.8	FT 31.8	EA.	LB	LB	LB		LB 311.0	LB	LB	LB									
SUBTOTALS SHEET 67		SF 96.76	SF	EA. 1	SF							FT			FT 153.6				LB			EA. 4	LB 311.0				EA.	EA.	LB						

FINAL POST LENGTHS ARE TO BE DETERMINED IN THE FIELD. POST SIZES ARE COMPUTED BASED ON INFORMATION FURNISHED ON THE STANDARD SHEETS AND THE VTRANS "SIGN POST DESIGN GUIDELINE".

PROJECT NAME: **GUILFORD-ROCKINGHAM**
PROJECT NUMBER: **IMG SIGN(44)**

FILE NAME: **z12A528tssint.xlsb** PLOT DATE: **4/16/2014**
PROJECT LEADER: **C. GREGORY** DRAWN BY: **J. SMITH**
DESIGNED BY: **J. SMITH** CHECKED BY: **D. MUNRO**
TRAFFIC SIGN SUMMARY SHEET 67 SHEET **124** OF **157**