INTERCHANGE #14
(SOUTHBOUND)

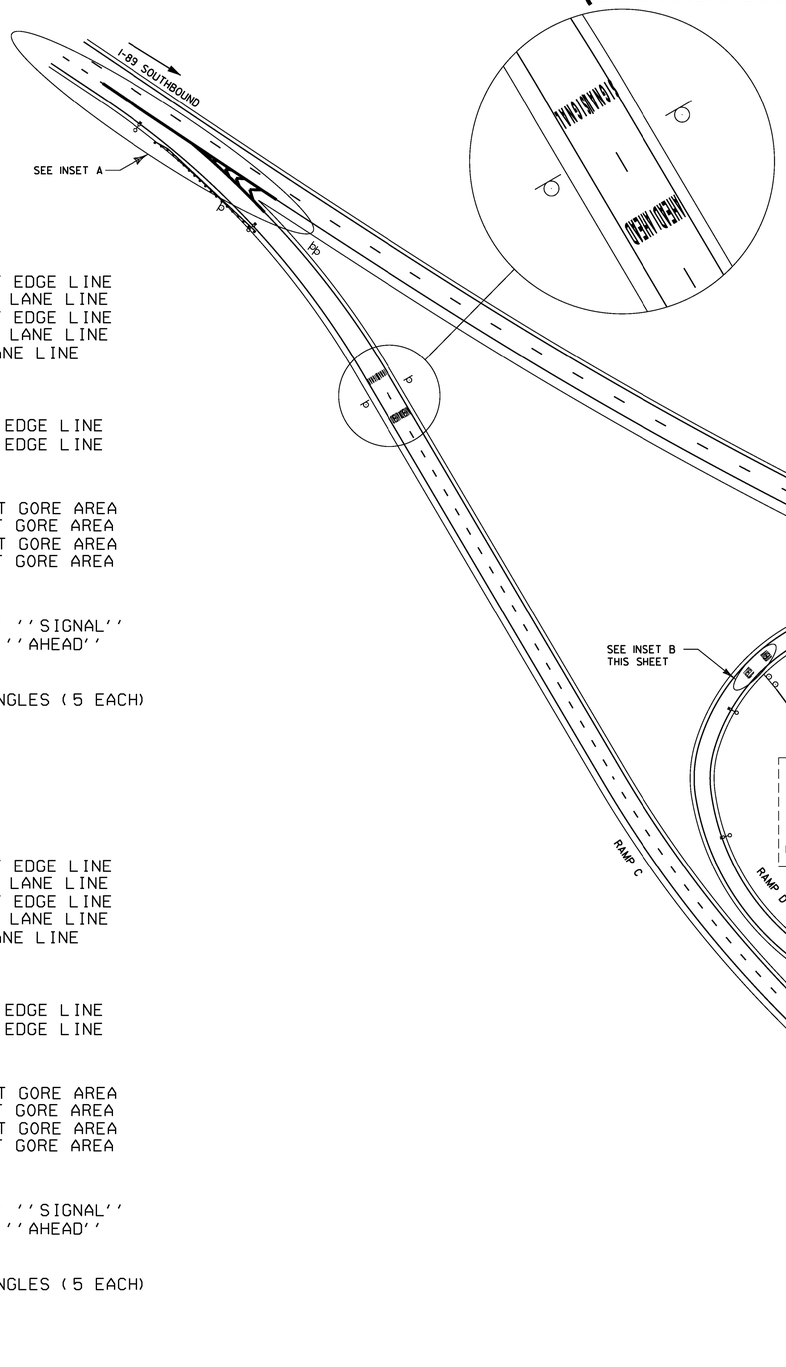

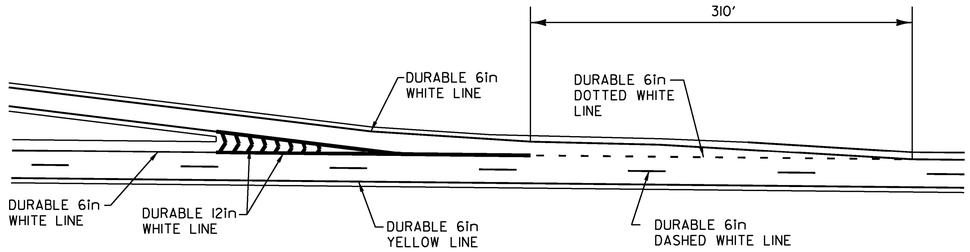

INSET A - RAMP C

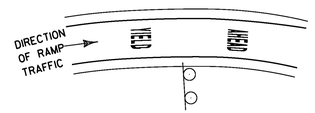

INSET B - PAVEMENT MARKING DETAIL

TEMPORARY 6 INCH WHITE LINE, PAINT
EXIT 14
SOUTHBOUND OFF RAMP C — SOLID RT EDGE LINE
INTERSTATE 89 — DOTTED LT LANE LINE
SOUTHBOUND ON RAMP D — SOLID RT EDGE LINE
INTERSTATE 89 — DOTTED LT LANE LINE
SOUTHBOUND OFF RAMP C — DASHED LANE LINE

TEMPORARY 6 INCH YELLOW LINE, PAINT
EXIT 14
SOUTHBOUND OFF RAMP C — SOLID LT EDGE LINE
SOUTHBOUND ON RAMP D — SOLID LT EDGE LINE

TEMPORARY 12 INCH WHITE LINE, PAINT
EXIT 14
SOUTHBOUND OFF RAMP C — SOLID LT GORE AREA
INTERSTATE 89 — SOLID LT GORE AREA
SOUTHBOUND ON RAMP D — SOLID LT GORE AREA
INTERSTATE 89 — SOLID LT GORE AREA

TEMPORARY LETTER OR SYMBOL, PAINT
EXIT 14
SOUTHBOUND OFF RAMP C — ''SIGNAL'' ''SIGNAL''
SOUTHBOUND OFF RAMP C — ''AHEAD'' ''AHEAD''
SOUTHBOUND ON RAMP D — ''YIELD''
SOUTHBOUND ON RAMP D — ''AHEAD''
SOUTHBOUND ON RAMP D — YIELD TRIANGLES (5 EACH)

TEMPORARY 24 INCH STOP BAR, PAINT
EXIT 14
SOUTHBOUND OFF RAMP C AT US 2

DURABLE 6 INCH WHITE LINE, POLYUREA
EXIT 14
SOUTHBOUND OFF RAMP C — SOLID RT EDGE LINE
INTERSTATE 89 — DOTTED LT LANE LINE
SOUTHBOUND ON RAMP D — SOLID RT EDGE LINE
INTERSTATE 89 — DOTTED LT LANE LINE
SOUTHBOUND OFF RAMP C — DASHED LANE LINE

DURABLE 6 INCH YELLOW LINE, POLYUREA
EXIT 14
SOUTHBOUND OFF RAMP C — SOLID LT EDGE LINE
SOUTHBOUND ON RAMP D — SOLID LT EDGE LINE

DURABLE 12 INCH WHITE LINE, POLYUREA
EXIT 14
SOUTHBOUND OFF RAMP C — SOLID LT GORE AREA
INTERSTATE 89 — SOLID LT GORE AREA
SOUTHBOUND ON RAMP D — SOLID LT GORE AREA
INTERSTATE 89 — SOLID LT GORE AREA

DURABLE LETTER OR SYMBOL, POLYUREA
EXIT 14
SOUTHBOUND OFF RAMP C — ''SIGNAL'' ''SIGNAL''
SOUTHBOUND OFF RAMP C — ''AHEAD'' ''AHEAD''
SOUTHBOUND ON RAMP D — ''YIELD''
SOUTHBOUND ON RAMP D — ''AHEAD''
SOUTHBOUND ON RAMP D — YIELD TRIANGLES (5 EACH)
SOUTHBOUND ON RAMP C ⟶ ⟶

DURABLE 24 INCH STOP BAR, POLYUREA
EXIT 14
SOUTHBOUND OFF RAMP C AT US 2

NOT TO SCALE

PAVEMENT MARKING DETAIL SHEET 10 EXIT 14 SB

PROJECT NAME: RICHMOND - COLCHESTER
PROJECT NUMBER: IM SURF (38)

FILE NAME: pl3al36.dgn
PROJECT LEADER: M. FOWLER
DESIGNED BY: LOCKE
IPARM FILE NAME: pl3al36pmdl0.i
PLOT DATE: 19-DEC-2013
DRAWN BY: LOCKE
CHECKED BY: FOWLER
SHEET 26 OF 41