TYPICAL PAVEMENT MARKINGS

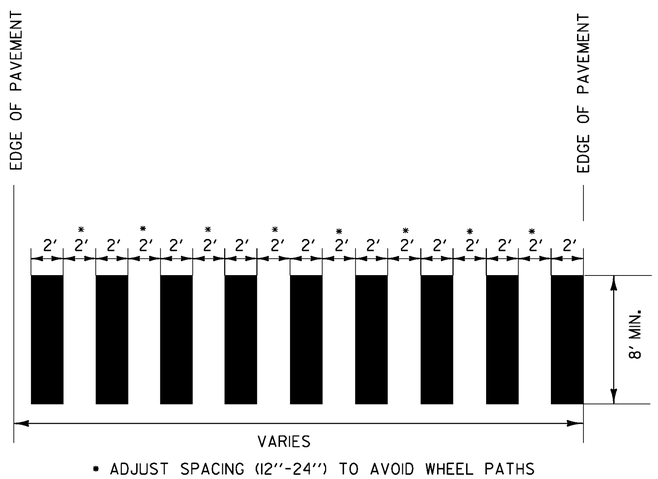

BLOCK PATTERN CROSSWALK DETAIL

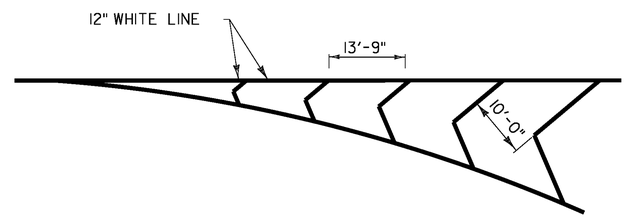

CHEVRON GORE MARKING DETAIL

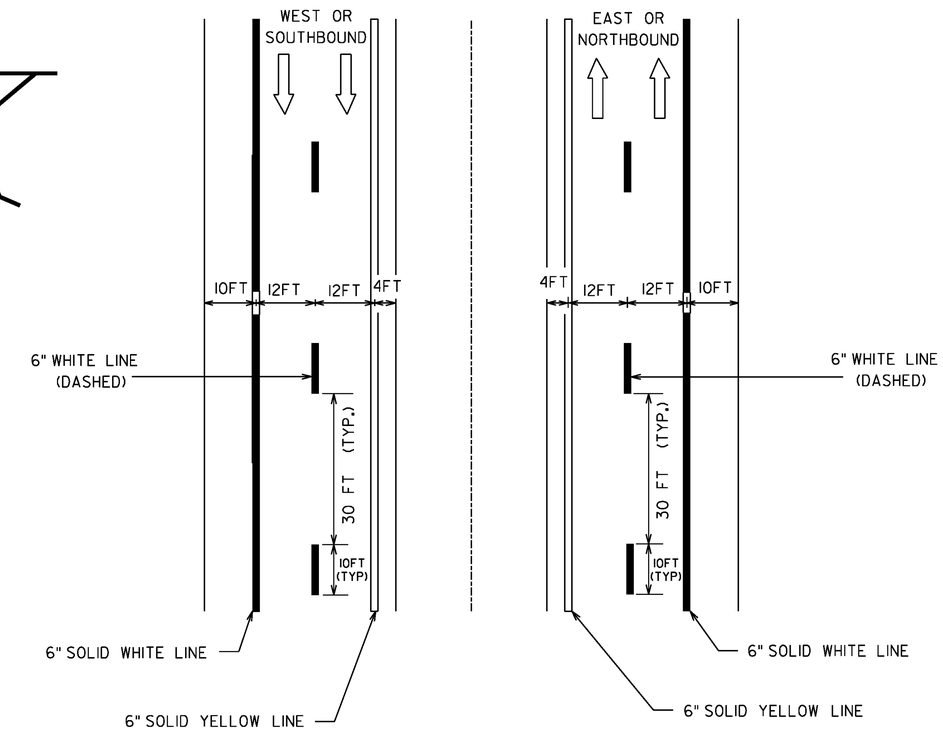

TYPICAL MAINLINE MARKING PLAN

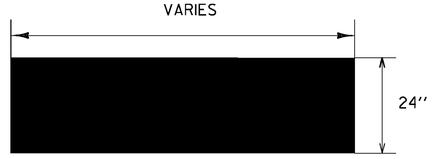

STOP BAR DETAIL

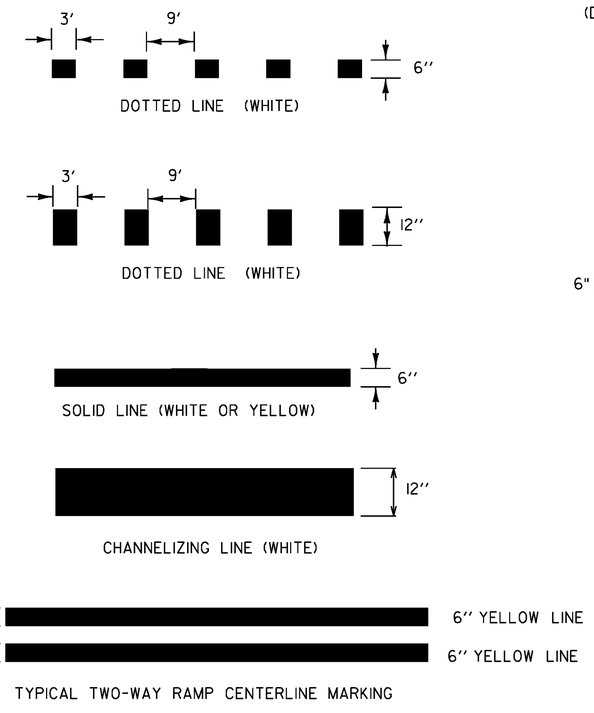

PAVEMENT MARKING LINE DETAILS

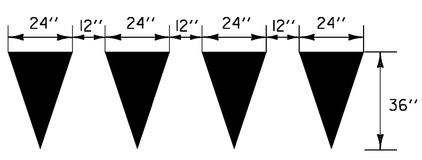

YIELD LINE DETAILS

TO BE INSTALLED ONLY AT THE DIRECTION OF THE ENGINEER TO BE PAID AS ONE LETTER OR SYMBOL PER TRIANGLE

NOTE:

6'' SOLID WHITE LINE SHALL BE USED TO DELINEATE PARKING SPACES IN REST AREAS, PARKING AREAS, WEIGH STATIONS AND BORDER STATIONS. QUANTITIES ARE INCLUDED IN 6'' WHITE LINE RAMP QUANTITIES.

NOT TO SCALE

PROJECT NAME: STATEWIDE	
PROJECT NUMBER: IMG MARK(115)	
FILE NAME: t14t185.dgn	PLOT DATE: 1/29/2015
PROJECT LEADER: P. COBURN	DRAWN BY: K. SWEET
DESIGNED BY: K. SWEET	CHECKED BY: I. DEGUTIS
TYPICAL PAVEMENT MARKING SHEET 2	SHEET 4 OF 33