SECTION 641 TRAFFIC SIGNS SUMMARY SHEET

IDENTIFICATION	NUMBER OF SIGNS	SIZE		TEXT	FOR SIGN DETAIL SEE SHEET NUMBER
		WIDTH	HEIGHT		

COLUMN TOTAL *

IDENTIFICATION	NUMBER OF SIGNS	SIZE		TEXT	FOR SIGN DETAIL SEE SHEET NUMBER
		WIDTH	HEIGHT		
		4'-0"	4'-0"	RAMP PAVING AHEAD	SHEET # 15
		4'-0"	4'-0"		E 6
		4'-0"	4'-0"	LEFT LANE CLOSED AHEAD	E 8
		18"	8"	RIGHT	E 0
		4'-0"	4'-0"	ROAD CONSTRUCTION AHEAD	E2
		24"	30"	SPEED LIMIT 40	E 17

COLUMN TOTAL *

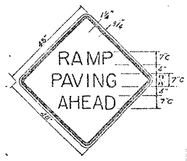

SIGN NOTES: TRAFFIC SIGNS SHOWN ON THIS SHEET ARE TO BE SUBSIDIARY TO ITEM 641, TRAFFIC CONTROL. ADDITIONAL SIGNS, IF REQUIRED, THAT ARE NOT DETAILED WILL BE PAID AS ITEM 675.50 OR 675.25 AS DIRECTED BY THE ENGINEER.
PROJECT SIGNS AS PER STANDARD E-2 AND E-6 WILL BE REQUIRED TO ESTABLISH PROJECT LIMITS AND AS RAMP SIGNING.
SIGNS MAY BE ERECTED ON FLANGED CHANNEL STEEL POSTS* OR BREAKAWAY WOODEN POSTS

*MAXIMUM SIZE = 3 LBS/FT.

TRAFFIC CONTROL SIGN SUMMARY SHEET FOR RAMPS

SURVEYED BY _____ DATE _____
DRAWN BY _____ DATE _____
TRACED BY _____ DATE _____

MONTPELIER - MIDDLESEX
PROJ. IR NO 89-2(4)
SHEET 15 OF 22