STATE OF VERMONT
AGENCY OF TRANSPORTATION

TRAFFIC SIGN SUMMARY SHEET 58

MILE MARKER, STATION OR SIGN NUMBER	SIGN LEGEND	SIGN DIMENSIONS EA	WIDTH (in)	HEIGHT (in)	NEW & SALVAGED SIGNS "A"	"B"	SALV SIGN	SALV TIS	EXIST POST RETAIN	EXIST POST SALVAGE	NEW SIGN POSTS NO. OF POSTS	FLANGED CHANNEL lb/ft 1.12	2.0	3.0	SQUARE STEEL (in) lb/ft 1.75 1.88	2.0 2.42	2.5 3.35	ANCHOR	SLEEVE	TUBULAR ALUMINUM DIA (in) lb/ft 3.0 1.3	4.0 1.7	4.0Mod 1.7	TUBULAR STEEL DIA (in) FND-ATION	lb/ft 3.0 7.6	3.5 9.0	4.0 10.8	5.0 14.6	W-SHAPE STEEL FTG. SIZE 24"	30"	WEIGHT	POST SIZE	SIGN FRAME	REMARKS	SIGN DETAIL DETAIL ON SHEET NUMBER	STD. SHEET NUMBER
0.215 RAMP C RT		1			3.90						1					X		1															R1-2 36"x36"x36"		E-146
INT #27 0.023 RAMP D RT		1			3.90						1					X		1															R1-2 36"x36"x36"		E-146
0.060 RAMP D RT		1	36	36	9.00																											VR-046		E-142
		1	36	36	9.00						2									X													VR-002		E-142
0.190 RAMP D RT		1	24	24	4.00						1					X		1															R3-2		E-143
INT #27 -0.030 VT 191 RT		1	21	15	2.19																											M2-1		E-135
		1	24	24	4.00						1					X		1															M1-1		E-135
0.000 VT 191 RT		1	36	36	9.00						2					X		2															W3-1a		E-150
0.000 VT 191 LT		1	24	12	2.00																											M4-6		
		1	30	24	5.00						1					X		1															M1-5		E-136B
0.000 VT 191 LT	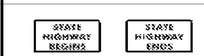	1	24	18	3.00																											VR-039		E-141
																																BACK TO BACK		
		1	24	18	3.00																											VR-038		E-141
		1	24	24	4.00																											VR-041		E-141
																																BACK TO BACK		
		1	24	24	4.00						1					X		1															VR-040		E-141
0.015 VT 191 LT		1	30	30	6.25						1					X		1															W8-3		

FINAL POST LENGTHS ARE TO BE DETERMINED IN THE FIELD. POST SIZES ARE COMPUTED BASED ON INFORMATION FURNISHED ON THE STANDARD SHEETS AND THE VTRANS "SIGN POST DESIGN GUIDELINE".

												FT	FT	FT	FT	FT 132.2	FT		EA.	LB	LB 45.4	LB		LB	LB	LB	LB								
SUBTOTALS SHEET 58	SF 72.24	SF	EA.	SF		FT			FT 132.2			LB 45.4			EA.	LB				EA.	EA.	LB														

PROJECT NAME: LYNDON-DERBY
PROJECT NUMBER: IM IR 091-3(6)

FILE NAME: 080159_tss_interchanges.x
PROJECT LEADER: CRB
DESIGNED BY: PTS
TRAFFIC SIGN SUMMARY SHEET # 58

PLOT DATE: 5/7/2009
DRAWN BY: BDB
CHECKED BY: DAM