STATE OF VERMONT
AGENCY OF TRANSPORTATION

TRAFFIC SIGN SUMMARY SHEET 61

MILE MARKER, STATION OR SIGN NUMBER	SIGN LEGEND	SIGN DIMENSIONS EA	WIDTH (in)	HEIGHT (in)	NEW & SALVAGED SIGNS "A"	"B"	SALV SIGN	SALV TIS	EXIST POST RETAIN	EXIST POST SALVAGE	NEW SIGN POSTS NO. OF POSTS	FLANGED CHANNEL lb/ft 1.12	2.0	3.0	SQUARE STEEL (in) 1.75 lb/ft 1.88	SQUARE STEEL (in) 2.0 lb/ft 2.42	SQUARE STEEL (in) 2.5 lb/ft 3.35	ANCHOR	SLEEVE	TUBULAR ALUMINUM DIA (in) 3.0 lb/ft 1.3	TUBULAR ALUMINUM DIA (in) 4.0 lb/ft 1.7	TUBULAR ALUMINUM DIA (in) 4.0Mod lb/ft 1.7	TUBULAR STEEL DIA (in) FND-ATION	TUBULAR STEEL DIA (in) 3.0 lb/ft 7.6	TUBULAR STEEL DIA (in) 3.5 lb/ft 9.0	TUBULAR STEEL DIA (in) 4.0 lb/ft 10.8	TUBULAR STEEL DIA (in) 5.0 lb/ft 14.6	W-SHAPE STEEL FTG. SIZE 24"	W-SHAPE STEEL FTG. SIZE 30"	W-SHAPE STEEL WEIGHT	W-SHAPE STEEL POST SIZE	SIGN FRAME	REMARKS	SIGN DETAIL DETAIL ON SHEET NUMBER	SIGN DETAIL STD. SHEET NUMBER
0.230 VT 191 CL		1	24	30	5.00																											R4-7		E-144
		1	18	18	2.25						1					X		1	1													OM1-1		E-150
0.232 VT 191 LT		1	24	12	2.00																											M3-3		E-135
		1	24	24	4.00																											M1-1		E-135
		1	21	15	2.19						1					X		1														M6-1		E-135
0.235 VT 191 RT		1	30	30	6.25																											R1-1		E-143
		1	30	30	6.25																											BACK TO BACK R5-1		E-143
		1	36	12	3.00																											R6-1L		E-142
		1	36	12	3.00						1					X		1														BACK TO BACK R6-1R		E-142
0.252 VT 191 LT		1	18	18	2.25						1				X			1														OM1-1		E-150
0.280 VT 191 LT		1	24	12	2.00																											M3-1		E-135
		1	24	12	2.00																											M3-3		E-135
		1	24	24	4.00																											M1-1		E-135
		1	24	24	4.00																											M1-1		E-135
		1	21	15	2.19																											M6-3		E-135
		1	21	15	2.19						2												2	X						#2	M6-2		E-135
0.280 VT 191 RT	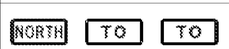	1	24	12	2.00																											M3-1		E-136B
		1	24	12	2.00																											M4-5		E-136A
		1	24	12	2.00																											M4-5		E-136B
		1	30	24	5.00																											M1-5		E-136B
		1	24	24	4.00																											M1-4		E-136A
		1	30	24	5.00						2												2	X						#2	M1-5		E-136B
0.320 VT 191 LT	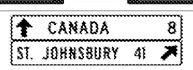	1	72	12	6.00																											D1-1a		E-123
		1	72	12	6.00						2					X		2														D1-1a		E-123
0.320 VT 191 RT	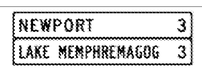	1	72	12	6.00																											D2-1		E-123
		1	72	12	6.00																											D2-1		E-123
	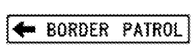	1	72	10	5.00						2												2	X							VD-502BP		E-133
												FT	FT	FT	FT 9.5	FT 70.4	FT		EA. 1	LB	LB	LB		LB 521.5	LB	LB	LB							
		SUBTOTALS SHEET 61	SF 101.57	SF	EA.	SF						FT			FT 79.9					LB			EA. 6	LB 521.5		EA.	EA.	LB							

FINAL POST LENGTHS ARE TO BE DETERMINED IN THE FIELD. POST SIZES ARE COMPUTED BASED ON INFORMATION FURNISHED ON THE STANDARD SHEETS AND THE VTRANS "SIGN POST DESIGN GUIDELINE".

PROJECT NAME: LYNDON-DERBY
PROJECT NUMBER: IM IR 091-3(6)

FILE NAME: 080159_tss_interchanges.x
PROJECT LEADER: CRB
DESIGNED BY: PTS
TRAFFIC SIGN SUMMARY SHEET # 61

PLOT DATE: 5/7/2009
DRAWN BY: BDB
CHECKED BY: DAM