STATE OF VERMONT
AGENCY OF TRANSPORTATION

TRAFFIC SIGN SUMMARY SHEET 64

MILE MARKER, STATION OR SIGN NUMBER	SIGN LEGEND	SIGN DIMENSIONS EA	WIDTH (in)	HEIGHT (in)	NEW & SALVAGED SIGNS "A"	"B"	SALV SIGN	SALV TIS	EXIST POST RETAIN	SALVAGE	NEW SIGN POSTS NO. OF POSTS	FLANGED CHANNEL lb/ft 1.12	2.0	3.0	SQUARE STEEL (in) lb/ft 1.75 1.88	2.0 2.42	2.5 3.35	ANCHOR	SLEEVE	TUBULAR ALUMINUM DIA (in) lb/ft 3.0 1.3	4.0 1.7	4.0Mod 1.7	TUBULAR STEEL DIA (in) lb/ft FND-ATION	3.0 7.6	3.5 9.0	4.0 10.8	5.0 14.6	W-SHAPE STEEL FTG. SIZE 24"	30"	WEIGHT	POST SIZE	SIGN FRAME	REMARKS	SIGN DETAIL DETAIL ON SHEET NUMBER	STD. SHEET NUMBER
0.030 RAMP C RT		1	30	30	6.25																												W1-11		
		1	18	18	2.25						2					X		2															W13-1		E-155
0.050 - 0.190 LT RAMP C		8	18	24	24.00						8					X		8															W1-8 TYPE IX SHEETING (BLACK ON YELLOW)		E-150
0.060 RAMP C RT		1	36	36	9.00																												VR-046		E-142
		1	36	36	9.00						2												2	X									VR-002		E-142
0.202 RAMP C RT		1	24	24	4.00						1					X		1															R3-2		E-143
INT #28 0.065 RAMP D RT		1	36	36	9.00						2					X		2															W3-1a		E-150
0.100 RAMP D RT		1 1	24 24	12 12	2.00 2.00																												M3-3 M3-1		E-136A E-136A
		1 1	24 24	24 24	4.00 4.00																												M1-4 M1-4		E-136A E-136A
		1 1	21 21	15 15	2.19 2.19																										#2		M6-1 M6-2		E-136A E-136A
		1 1	24 24	12 12	2.00 2.00																												M3-4 M3-2		E-136B E-136B
		1 1	30 30	24 24	5.00 5.00																												M1-5 M1-5		E-136B E-136B
		1 1	21 21	15 15	2.19 2.19						2												2	X							#2		M6-1 M6-2		E-136B E-136B
0.135 RAMP D RT	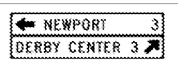	1 1	72 72	12 12	6.00 6.00																												D1-1a D1-1a		E-123 E-123
	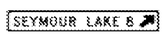	1	72	12	6.00						2												2	X									D1-1a		E-123
												FT	FT	FT	FT	FT 177.9	FT		EA.	LB	LB	LB		LB 596.8	LB	LB	LB								
		SUBTOTALS SHEET 64			SF 116.26	SF	EA.	SF				FT			FT 177.9					LB			EA. 6	LB 596.8				EA.	EA.	LB				

FINAL POST LENGTHS ARE TO BE DETERMINED IN THE FIELD. POST SIZES ARE COMPUTED BASED ON INFORMATION FURNISHED ON THE STANDARD SHEETS AND THE VTRANS "SIGN POST DESIGN GUIDELINE".

PROJECT NAME: LYNDON-DERBY
PROJECT NUMBER: IM IR 091-3(6)

FILE NAME: 080159_tss_interchanges.x
PROJECT LEADER: CRB
DESIGNED BY: PTS
TRAFFIC SIGN SUMMARY SHEET # 64
PLOT DATE: 5/7/2009
DRAWN BY: BDB
CHECKED BY: DAM
SHEET 123 OF 160