STATE OF VERMONT
AGENCY OF TRANSPORTATION

TRAFFIC SIGN SUMMARY SHEET 66

MILE MARKER, STATION OR SIGN NUMBER	SIGN LEGEND	SIGN DIMENSIONS EA	SIGN DIMENSIONS WIDTH (in)	SIGN DIMENSIONS HEIGHT (in)	NEW & SALVAGED SIGNS "A"	NEW & SALVAGED SIGNS "B"	NEW & SALVAGED SIGNS SALV SIGN	NEW & SALVAGED SIGNS SALV TIS	EXIST POST RETAIN	EXIST POST SALVAGE	NEW SIGN POSTS NO. OF POSTS	FLANGED CHANNEL lb/ft 1.12	FLANGED CHANNEL lb/ft 2.0	FLANGED CHANNEL lb/ft 3.0	SQUARE STEEL (in) lb/ft 1.75 1.88	SQUARE STEEL (in) lb/ft 2.0 2.42	SQUARE STEEL (in) lb/ft 2.5 3.35	ANCHOR	SLEEVE	TUBULAR ALUMINUM DIA (in) lb/ft 3.0 1.3	TUBULAR ALUMINUM DIA (in) lb/ft 4.0 1.7	TUBULAR ALUMINUM DIA (in) lb/ft 4.0Mod 1.7	FND-ATION	TUBULAR STEEL DIA (in) lb/ft 3.0 7.6	TUBULAR STEEL DIA (in) lb/ft 3.5 9.0	TUBULAR STEEL DIA (in) lb/ft 4.0 10.8	TUBULAR STEEL DIA (in) lb/ft 5.0 14.6	W-SHAPE STEEL FTG. SIZE 24"	W-SHAPE STEEL FTG. SIZE 30"	W-SHAPE STEEL WEIGHT	W-SHAPE STEEL POST SIZE	SIGN FRAME	REMARKS	SIGN DETAIL DETAIL ON SHEET NUMBER	SIGN DETAIL STD. SHEET NUMBER
0.785 US 5 CL		1 1	24 24	24 30	4.00 5.00																													R3-4 BACK TO BACK R4-7		E-143 E-144
		1	18	18	2.25						1					X		1	1															OM1-1		E-150
0.809 US 5 RT		1	30	30	6.25						1					X		1	1															VR-921		E-145A
0.833 US 5 RT	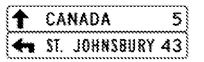	1 1	72 72	12 12	6.00 6.00						2					X		2																D1-1a D1-1a		E-123 E-123
0.840 US 5 LT	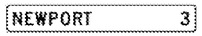	1	72	12	6.00						2					X		2																D2-1		E-123
0.846 US 5 CL		1 1	24 24	24 30	4.00 5.00																													R3-4 BACK TO BACK R4-7		E-143 E-144
		1	18	18	2.25						1					X		1	1															OM1-1		E-150
0.858 US 5 CL		1 1	24 24	24 30	4.00 5.00																													R3-4 BACK TO BACK R4-7		E-143 E-144
		1	18	18	2.25						1					X		1	1															OM1-1		E-150
0.858 US 5 RT		1 1	24 24	12 12	2.00 2.00																													M3-1 M3-1		E-136A E-135
		1 1	24 24	24 24	4.00 4.00																													M1-4 M1-1		E-136A E-135
		1 1	21 21	15 15	2.19 2.19																											#2		M6-3 M6-3		E-136A E-135
		1 1	24 24	12 12	2.00 2.00																													M3-2 M3-3		E-136B E-135
		1 1	30 24	24 24	5.00 4.00																													M1-5 M1-1		E-136B E-135
		1 1	21 21	15 15	2.19 2.19						2												2	X								#2		M6-3 M6-1		E-136B E-135
0.870 US 5 LT		1 1	24 24	12 12	2.00 2.00																													M3-3 M3-4		E-136A E-136B
		1 1	24 30	24 24	4.00 5.00						2					X		2														#1		M1-4 M1-5		E-136A E-136B
												FT	FT	FT	FT	FT 141.4	FT		EA. 4	LB	LB	LB		LB 242.5	LB	LB	LB								
					SUBTOTALS SHEET 66	SF 104.76	SF	EA.	SF			FT				FT 141.4					LB		EA. 2		LB 242.5			EA.	EA.	LB					

FINAL POST LENGTHS ARE TO BE DETERMINED IN THE FIELD. POST SIZES ARE COMPUTED BASED ON INFORMATION FURNISHED ON THE STANDARD SHEETS AND THE VTRANS "SIGN POST DESIGN GUIDELINE".

PROJECT NAME: LYNDON-DERBY
PROJECT NUMBER: IM IR 091-3(6)

FILE NAME: 080159_tss_interchanges.x
PROJECT LEADER: CRB
DESIGNED BY: PTS
TRAFFIC SIGN SUMMARY SHEET # 66
PLOT DATE: 5/7/2009
DRAWN BY: BDB
CHECKED BY: DAM
SHEET 125 OF 160