STATE OF VERMONT
AGENCY OF TRANSPORTATION

TRAFFIC SIGN SUMMARY SHEET 67

MILE MARKER, STATION OR SIGN NUMBER	SIGN LEGEND	SIGN DIMENSIONS EA	WIDTH (in)	HEIGHT (in)	NEW & SALVAGED SIGNS "A"	"B"	SALV SIGN	SALV TIS	EXIST POST RETAIN	EXIST POST SALVAGE	NEW SIGN POSTS NO. OF POSTS	FLANGED CHANNEL lb/ft 1.12	2.0	3.0	SQUARE STEEL (in) 1.75 lb/ft 1.88	2.0 lb/ft 2.42	2.5 lb/ft 3.35	ANCHOR	SLEEVE	TUBULAR ALUMINUM DIA (in) 3.0 lb/ft 1.3	4.0 lb/ft 1.7	4.0Mod lb/ft 1.7	TUBULAR STEEL DIA (in) FND-ATION	3.0 lb/ft 7.6	3.5 lb/ft 9.0	4.0 lb/ft 10.8	5.0 lb/ft 14.6	W-SHAPE STEEL FTG. SIZE 24"	30"	WEIGHT	POST SIZE	SIGN FRAME	REMARKS	SIGN DETAIL DETAIL ON SHEET NUMBER	STD. SHEET NUMBER
0.879 US 5 RT		1	30	30	6.25						1					X		1	1														VR-921		E-145A
0.894 US 5 CL		1	24	24	4.00																												R3-4		E-143
		1	24	30	5.00																												BACK TO BACK R4-7		E-144
		1	18	18	2.25						1					X		1	1														OM1-1		E-150
0.899 US 5 RT	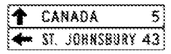	1	72	12	6.00																												D1-1a		E-123
		1	72	12	6.00																												D1-1a		E-123
		1	24	12	2.00																												M3-3		E-135
		1	24	24	4.00																												M1-1		E-135
		1	21	15	2.19						2												2	X									M6-2		E-135
0.902 US 5 RT	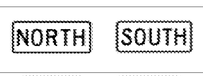	1	24	12	2.00																												M3-1		E-136A
		1	24	12	2.00																												M3-3		E-136A
		1	24	24	4.00																												M1-4		E-136A
		1	24	24	4.00																												M1-4		E-136A
		1	21	15	2.19																												M6-1		E-136A
		1	21	15	2.19																												#2 M6-1		E-136A
		1	24	12	2.00																												M3-3		E-136B
		1	24	12	2.00																												M3-4		E-136B
		1	30	24	5.00																												M1-5		E-136B
		1	30	24	5.00																												M1-5		E-136B
		1	21	15	2.19																												M6-1		E-136B
		1	21	15	2.19						2												2	X								#2 M6-1		E-136B
0.912 US 5 CL		1	24	24	4.00																												R3-4		E-143
		1	24	30	5.00																												BACK TO BACK R4-7		E-144
		1	18	18	2.25						1					X		1	1														OM1-1		E-150
		FT	FT	FT	FT	FT 40.4	FT		EA. 3			LB	LB	LB										LB 462.2	LB	LB	LB								
SUBTOTALS SHEET 67		SF 83.70	SF	EA.	SF			FT				FT 40.4								LB			EA. 4	LB 462.2				EA.	EA.	LB					

FINAL POST LENGTHS ARE TO BE DETERMINED IN THE FIELD. POST SIZES ARE COMPUTED BASED ON INFORMATION FURNISHED ON THE STANDARD SHEETS AND THE VTRANS "SIGN POST DESIGN GUIDELINE".

PROJECT NAME: LYNDON-DERBY
PROJECT NUMBER: IM IR 091-3(6)

FILE NAME: 080159_tss_interchanges.x
PROJECT LEADER: CRB
DESIGNED BY: PTS
TRAFFIC SIGN SUMMARY SHEET # 67

PLOT DATE: 5/7/2009
DRAWN BY: BDB
CHECKED BY: DAM