STATE OF VERMONT
AGENCY OF TRANSPORTATION

TRAFFIC SIGN SUMMARY SHEET 79

MILE MARKER, STATION OR SIGN NUMBER	SIGN LEGEND	SIGN DIMENSIONS EA	WIDTH (in)	HEIGHT (in)	NEW & SALVAGED SIGNS "A"	"B"	SALV SIGN	SALV TIS	EXIST POST RETAIN	SALVAGE	NEW SIGN POSTS NO. OF POSTS	FLANGED CHANNEL lb/ft 1.12	2.0	3.0	SQUARE STEEL (in) lb/ft 1.75 1.88	2.0 2.42	2.5 3.35	ANCHOR	SLEEVE	TUBULAR ALUMINUM DIA (in) lb/ft 3.0 1.3	4.0 1.7	4.0Mod 1.7	TUBULAR STEEL DIA (in) FND-ATION	3.0 7.6	3.5 9.0	4.0 10.8	5.0 14.6	W-SHAPE STEEL FTG. SIZE 24"	30"	WEIGHT	POST SIZE	SIGN FRAME	REMARKS	SIGN DETAIL DETAIL ON SHEET NUMBER	STD. SHEET NUMBER
0.087 RT RAMP B		1	24	36	6.00																												VR-278		E-144
		1	24	24	4.00						1									X													VR-648		E-144
0.135 RT RAMP B		1			3.90																												R1-2 36"X36"X36"		E-146
		1	24	24	4.00						1					X		1															R3-1		E-143
0.137 LT RAMP B		1	30	30	6.25						1					X		1															R5-1		E-143
0.137 RT RAMP B		1	30	30	6.25						1					X		1															R5-1		E-143
0.147 LT RAMP B		1	36	12	3.00						2					X		2															R6-1R		E-142
REST AREA DERBY-SB MM 176.344																																			
0.070 LT		1	36	24	6.00						2					X		2															R5-1a		E-143
0.070 RT		1	36	24	6.00						2					X		2															R5-1a		E-143
0.123 LT		1	30	30	6.25						1					X		1															R5-1		E-143
0.123 RT		1	30	30	6.25						1					X		1															R5-1		E-143
0.170 RT		1	24	24	4.00																												VD-10R	153	
		1	24	30	5.00						1					X		1															VD-239L	153	
0.195 RT	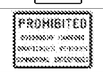	1	30	24	5.00						1					X		1															VR-032		E-144
												FT	FT	FT	FT	FT 164.5	FT		EA.	LB 18.2	LB	LB		LB	LB	LB	LB								
		SUBTOTALS SHEET 79	SF 71.90	SF	EA.	SF						FT				FT 164.5				LB 18.2			EA.	LB				EA.	EA.	LB					

FINAL POST LENGTHS ARE TO BE DETERMINED IN THE FIELD. POST SIZES ARE COMPUTED BASED ON INFORMATION FURNISHED ON THE STANDARD SHEETS AND THE VTRANS "SIGN POST DESIGN GUIDELINE".

PROJECT NAME: LYNDON-DERBY
PROJECT NUMBER: IM IR 091-3(6)

FILE NAME:	080159_tss_restareas.xls	PLOT DATE:	5/7/2009
PROJECT LEADER:	CRB	DRAWN BY:	BDB
DESIGNED BY:	PTS	CHECKED BY:	DAM
TRAFFIC SIGN SUMMARY SHEET # 79		SHEET 138	OF 160