MM 176.676 NB

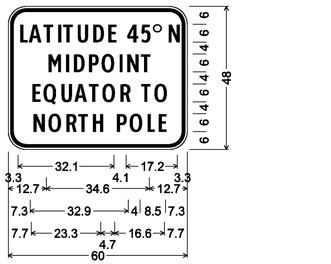

6.0" Radius, 1.0" Border, 0.8" Indent, White on Green;
[LATITUDE 45°N] ClearviewHwy-2-W;
[MIDPOINT] ClearviewHwy-2-W;
[EQUATOR TO] ClearviewHwy-2-W;
[NORTH POLE] ClearviewHwy-2-W;

MM 176.760 NB

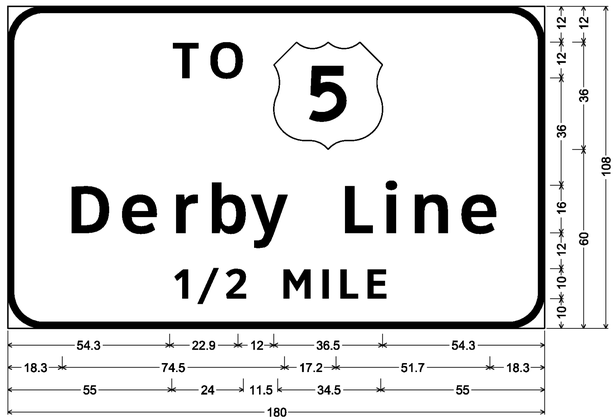

12.0" Radius, 2.0" Border, White on Green;
[TO] ClearviewHwy-5-W; [Derby Line] ClearviewHwy-5-W;
[1/2 MILE] ClearviewHwy-5-W;

MM 176.900 SB

8.0" Radius, 2.0" Border, White on Blue;
[REST AREA] ClearviewHwy-3-W;
10.0" Radius, 2.0" Border, White on Blue;
[VERMONT] ClearviewHwy-3-W; [WELCOME CENTER] ClearviewHwy-3-W;
[1/2 MILE] ClearviewHwy-3-W;
6.0" Radius, 1.0" Border, White on Blue;
[OPEN 7 AM - 11 PM] ClearviewHwy-4-W;

MM 176.160 NB

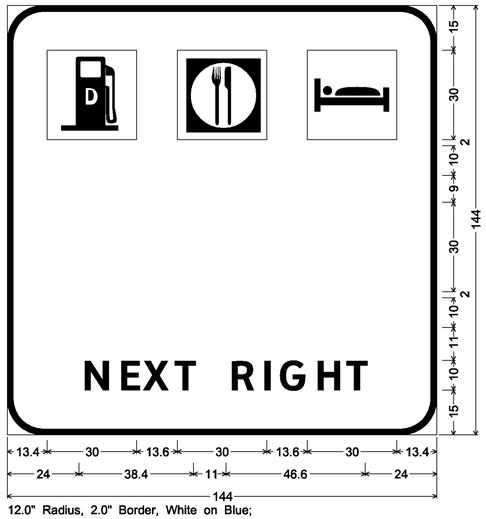

12.0" Radius, 2.0" Border, White on Blue;
[NEXT RIGHT] ClearviewHwy-5-W;

MM 176.700 SB

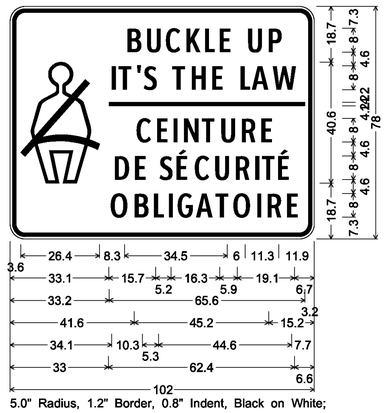

5.0" Radius, 1.2" Border, 0.8" Indent, Black on White;
Person w/Seat Belt;
[BUCKLE UP] ClearviewHwy-2-W;
[IT'S THE LAW] ClearviewHwy-2-W;
[CEINTURE] ClearviewHwy-2-W;
[DE SÉCURITÉ] ClearviewHwy-2-W;
[OBLIGATOIRE] ClearviewHwy-2-W;

MM 176.800 SB

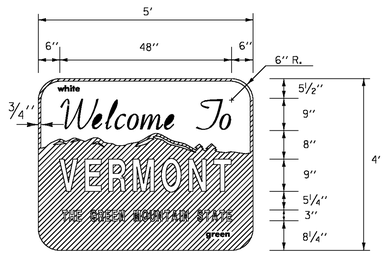

VD-421

NOTE:
FOR THE WORDS "WELCOME TO" USE GERBER FONT
MURRAY HILL BOLD OR EQUIVALENT. TEXT COLOR IS GREEN.
ALL OTHER TEXT USE GERBER FONT SOUVENIR
DEMI BOLD OR EQUIVALENT. TEXT COLOR IS WHITE.
REFER TO STD. E-131 FOR COLORS.
MATERIALS:
THE SIGN BASE MATERIALS USED FOR THIS SIGN MAY BE
ANY OF THE FOLLOWING OF THE MINIMUM THICKNESS NOTED.
FLAT SHEET ALUMINUM 0.100"
HIGH DENSITY OVERLAID PLYWOOD 5/8"

SIGN DETAIL SHEET 9

PROJECT NAME: LYNDON - DERBY
PROJECT NUMBER: IM IR 091-3(6)

FILE NAME: z87a022signdet.dgn
PROJECT LEADER: CRB
DESIGNED BY: PTS
CLD REF. NO.: 08-0159
PLOT DATE: 5/7/2009
DRAWN BY: NLL
CHECKED BY: BDB
SHEET 151 OF 160

MODEL: 09