TRAFFIC SIGN SUMMARY SHEET

STATE OF VERMONT
AGENCY OF TRANSPORTATION

MILE MARKER, STATION OR SIGN NUMBER	SIGN LEGEND	SIGN DIMENSIONS: EACH	SIGN DIMENSIONS: WIDTH (in)	SIGN DIMENSIONS: HEIGHT (in)	NEW & SALVAGED SIGNS: "A"	NEW & SALVAGED SIGNS: "B"	NEW & SALVAGED SIGNS: SALV SIGN	NEW & SALVAGED SIGNS: SALV TIS	EXIST POST: RETAIN	EXIST POST: SALVAGE	NEW SIGN POSTS: NO. OF POST	FLANGED CHANNEL (LB / FT): 1.12	FLANGED CHANNEL (LB / FT): 2.00	FLANGED CHANNEL (LB / FT): 3.00	SQUARE STEEL (in) 1.75 (LB / FT) 1.88	SQUARE STEEL (in) 2.00 (LB / FT) 2.42	SQUARE STEEL (in) 2.50 (LB / FT) 3.35	ANCHOR	SLEEVE	TUBULAR ALUMINUM Ø (IN) 3.00 (LB / FT) 1.30	TUBULAR ALUMINUM Ø (IN) 4.00 (LB / FT) 1.70	TUBULAR ALUMINUM Ø (IN) 4.0 MOD (LB / FT) 1.70	FOUNDATION	TUBULAR STEEL Ø (IN) 3.00 (LB / FT) 7.60	TUBULAR STEEL Ø (IN) 3.50 (LB / FT) 9.00	TUBULAR STEEL Ø (IN) 4.00 (LB / FT) 10.80	TUBULAR STEEL Ø (IN) 5.00 (LB / FT) 14.60	W-SHAPE STEEL: FTG. SIZE 24"	W-SHAPE STEEL: FTG. SIZE 30"	W-SHAPE STEEL: WEIGHT	W-SHAPE STEEL: POST SIZE	W-SHAPE STEEL: SIGN FRAME REQUIRED	REMARKS	SIGN DETAIL: DETAIL ON SHEET NUMBER	SIGN DETAIL: STANDARD SHEET NUMBER
OPTION ITEMS																																			
INSPECT 507+25 (8' RT)		1	36	36	9						2					30.0																	R5-1 SHSM		
INSPECT 507+50 (5' RT)		1	36	12	3						2					30.0																	R6-1R SHSM		
INSPECT 507+85 (5' RT)		1	24	12	2						1					15.0																	M4-5 (WHITE ON BLUE) SHSM		
INSPECT 507+85 (5' RT)		1	24	12	2						—																						M3-1 (WHITE ON BLUE) SHSM		
INSPECT 507+85 (5' RT)		1	24	24	4						—																						M1-1 SHSM		
INSPECT 507+85 (5' RT)		1	24	15	2.50						—																						M6-2 (WHITE ON BLUE) SHSM		
INSPECT 507+85 (5' RT)	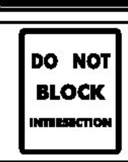	1	24	30	5						1					15.0																	R10-7 SHSM		
												FT .	FT .	FT .	FT .	FT 90	FT .	XXXXX XXXXX XXXXX XXXXX	EA .	LB .	LB .	LB .		LB .	LB .	LB .	LB .								
TOTALS					SF 27.5	SF .	EA. .	SF .	XXXXXXXXXXX	XXXXXXXXXXX	XXXXXXXXXXX	FT .			FT 90					LB .			EA.	LB .				EA. .	EA. .	LB .					

FINAL POST LENGTHS ARE TO BE DETERMINED IN THE FIELD. POST SIZES ARE COMPUTED BASED ON INFORMATION FURNISHED ON THE STANDARD SHEETS AND THE VTRANS "SIGN POST DESIGN GUIDELINE."

PROJECT NAME: **GUILFORD**
PROJECT NUMBER: **IM 091-1(25)**

FILE NAME: **D91A222TRF.DGN** | PLOT DATE:
PROJECT MANAGER: **P. LIBBY** | DRAWN BY: **P. BEYOR**
DESIGNED BY: **P. BEYOR** | CHECKED BY: **A. BOMBARDIER**
TRAFFIC SIGN SUMMARY SHEET #4 | SHEET **43** OF **46**