TRAFFIC SIGN SUMMARY SHEET

MILEMARKER, STATION, OR SIGN NUMBER	SIGN LEGEND	SIGN DIMENSIONS	NEW AND SALVAGED SIGNS				EXIST. POSTS		NEW SIGN POSTS																	REMARKS	SIGN DETAIL	
			"A"	"B"	SALV. SIGN	SALV. T.I.S.	RET.	SALV.	NO. OF POSTS	FLANGED CHANNEL LB./FT.			TUBULAR ALUMINUM		TUBULAR STEEL					W-SHAPE STEEL		FTG. SIZE		SIGN FRAME		DETAIL ON SHEET NUMBER	STD. SHEET NUMBER
										1.12	2.0	3.0	3.0"ø	4.0" ø	FOUND-ATION	3"Ø	3.5"Ø	4.0"Ø	5.0"Ø	POST SIZE	WEIGHT	24"	30"			
	REST AREA																											
REST AREA	RESERVED PARKING	12 X 18	3.0						1			X														BELOW	
REST AREA	VAN ACCESSIBLE	18 X 9	1.13																							BELOW	
REST AREA	RESERVED PARKING	12 X 18	3.0						1			X														BELOW	
	MIDDLESEX INTERCHANGE																											
RAMP A	YIELD	36 X 36 X 36	3.95						1			X															E-143
RAMP B		36 X 36	9.0						1			X															E-150
FINAL POST LENGTHS ARE TO BE DETERMINED IN THE FIELD. POST SIZES ARE COMPUTED BASED ON INFORMATION FURNISHED ON THE STANDARD SHEETS AND THE TRAFFIC & SAFETY DIVISION'S " SIGN POST DESIGN GUIDELINE ".			SF.	SF.	EA.	SF.			LBS.	LBS.	LBS.	LBS.	LBS.	LBS.	EA.	LBS.	LBS.	LBS.	LBS.	LBS.		LBS.	EA.	EA.					
PROJECT TOTALS			20.08									120			-	-												

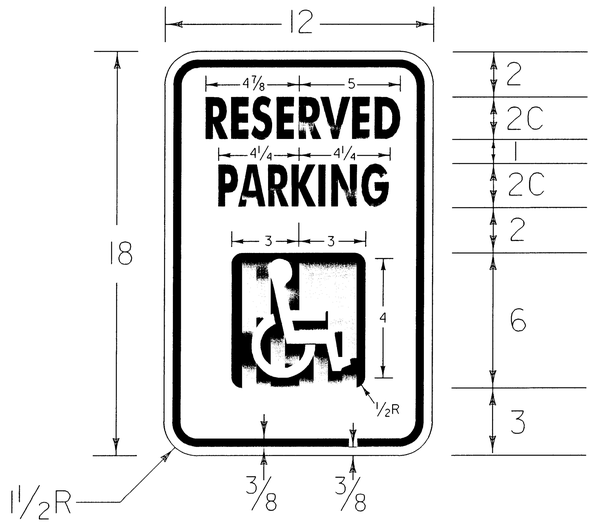

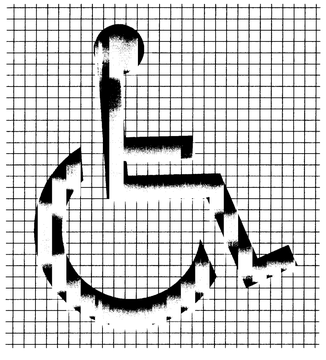

COLORS: LEGEND AND BORDER - GREEN
BACKGROUND - WHITE
WHITE SYMBOL ON BLUE BACKGROUND
MATERIALS: SEE STD E-144
(ALL DIMENSIONS SHOWN IN INCHES)

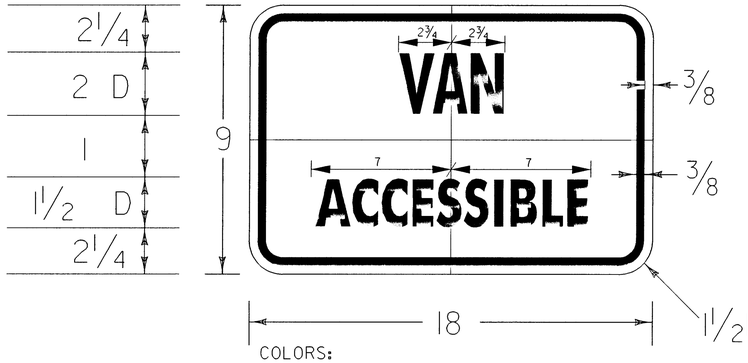

COLORS:
LEGEND.....GREEN
BACKGROUND.....WHITE (REFLECTORIZED)
MATERIALS.....SEE STD E-144

Text layout dimensions are based on the " Letter & Numeral Widths and Space" tables found in the " Standard Highway Signs " booklet. Minor variations in text dimensions are acceptable based on individual manufacturers letter fabrication. Significant changes which affect sign appearance shall be brought to the attention of the VAOT's Traffic & Safety Division before fabrication.

TRAFFIC SUMMARY SHEET

DRAWN BY	sada DATE 4/94
SQUAD LEADER	Portalupi
DESIGN FILE NO.	/sada/92all3/dall3.dgn
IPARM FILE	dall3tss.i DATE PLOTTED 14-APR-1997
PROJ. NAME	Montpelier-Bolton
PROJ. NO.	IM 089-2(20)
SHEET	16 OF 16 SHEETS