ABM INFO		SHIP	BILL OF MATERIAL					JOB NO. 438
PAGE	LINE	MARK	QTY	MARK	MATERIAL	LENGTH FT	LENGTH INCHES	REMARKS
		6G1B	1		GIRDER			
4	U		1	wa	PL 7/8×34	62	5 15/16	M270-50WT2
3	Y		1	wb	PL 1/2×34	68	11 7/16	M270-50WT2
2	L		1	ta	PL 1 1/2×16	39	11 7/8	M270-50WT2
3	C		1	tb	PL 1×16	51	5 7/8	M270-50WT2
2	L		1	tc	PL 1 1/2×16	39	11 7/8	M270-50WT2
2	L		1	ba	PL 1 1/2×16	39	11 7/8	M270-50WT2
1	Q		1	bb	PL 1 1/2×16	51	5 7/8	M270-50WT2
2	L		1	bc	PL 1 1/2×16	39	11 7/8	M270-50WT2
6	K		4	x2a	PL 7/8×7 3/4	2	10	MIE
6	L		2	x2c	PL 1/2×7 1/2	2	10	
6	L		6	x2d	PL 1/2×7 1/2	2	10	
6	N		2	x2g	PL 1/2×3 1/2	0	11 1/8	

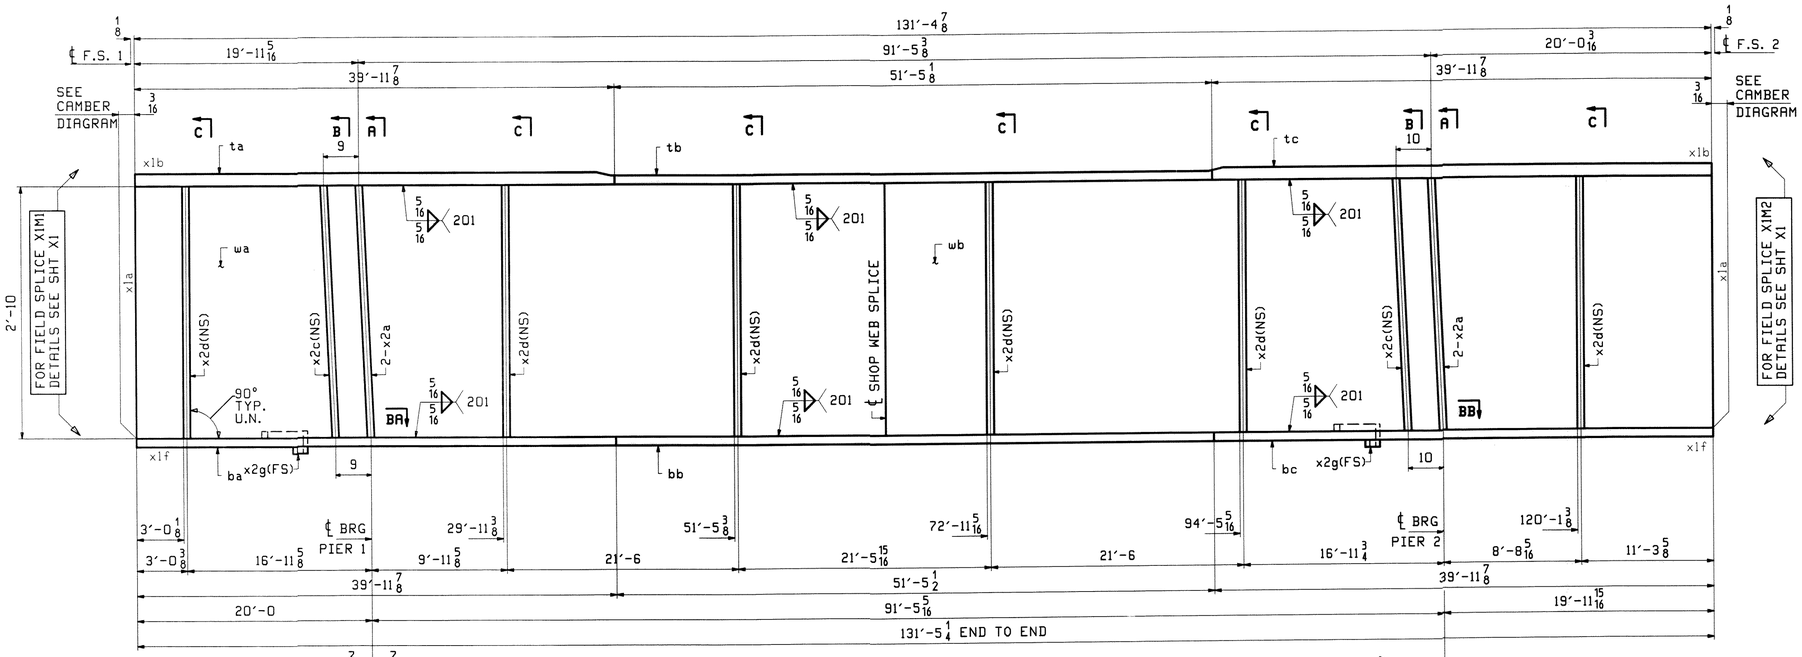

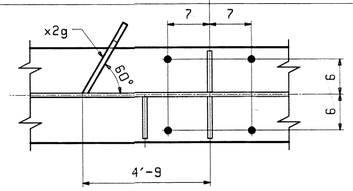

SECTION BA

ONE - GIRDER - 6G1B (DEV)

FOR FIELD SPLICE & STANDARD DETAILS SEE X SHEETS
FOR CAMBER DIAGRAM SEE SHEET C1
FOR FLANGE DIAGRAM SEE SHEET F2
FOR GENERAL NOTES SEE SHEET GN1

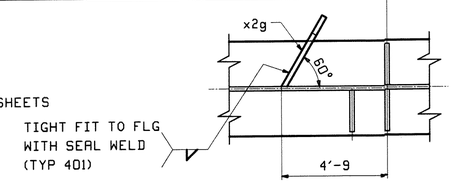

SECTION BB

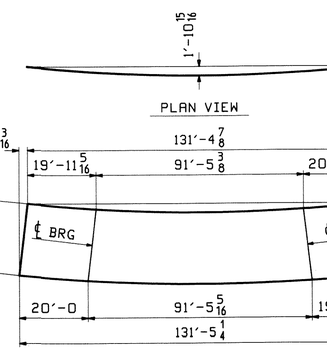

DEV. ORIENTATION DIAGRAM

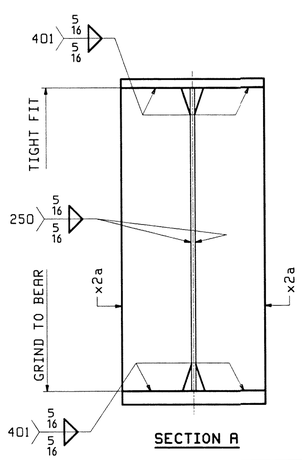

SECTION A

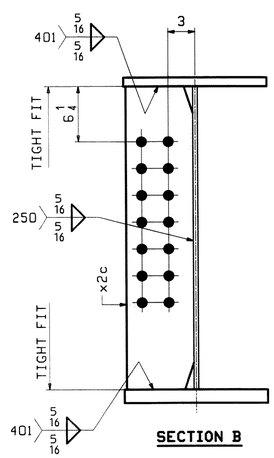

SECTION B

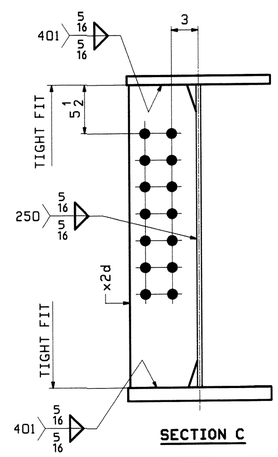

SECTION C

REV.	DATE	REMARKS	DWN	CHK
0				

MATERIAL: M270-50W (UN)
SURFACE PREP. & PAINT: SEE GN1
HOLES: 15/16"ϕ U.N.
DESCRIPTION: GIRDER - 6G1B

CASCO BAY STEEL STRUCTURES, INC.
75 SPRING HILL ROAD SACO, MAINE 04072
PHONE (207) 282-7360 FAX. (207) 282-1179

STRUCTURE: U.S. 5 over I-91
Bridge No. 19A
Putney
County of Windham

LOCATION: Putney
PROJ NO. IM 091-1(31)
CUSTOMER: VT AOT

2/9/10