GENERAL SITEWORK NOTES

1. THE CONTRACTOR SHALL REPAIR ALL EXISTING ROADWALK PAVEMENT AND FOUNDATIONS WHERE DAMAGED OR DISTURBED BY THE WORK OF THIS CONTRACT AT NO COST TO THE OWNER. REPAIRS SHALL BE MADE WITH MATERIALS OF THE SAME TYPE AND THICKNESS AS EXISTING PAVEMENT FOUNDATION DEPTH. THE AREA OF REPAIR SHALL BE SQUARE CUT AND NOT LESS THAN 10'x10'OR WIDTH OF WALK) UNLESS APPROVED BY THE OWNER
2. THE CONTRACTOR SHALL BE RESPONSIBLE FOR DEMOLITION, REMOVAL AND DISPOSAL OF ALL EXISTING VEGETATION, PAVEMENT, CONCRETE ITEMS AND STRUCTURES NECESSARY TO PERFORM THE WORK.
3. THE CONTRACTOR SHALL REPAIR ALL EXISTING LAWN OR VEGETATED AREAS DAMAGED OR DISTURBED DURING WORK OF THIS CONTRACT. REPAIRS SHALL BE MADE WITH LIKE PLANT MATERIAL IN ACCORDANCE WITH METHODS AND MATERIALS APPROVED BY THE OWNER.
4. AT THE COMPLETION OF THE GRADING, ALL SLOPES, DITCHES AND ALL DISTURBED AREAS SHALL BE LEFT NEAT, SMOOTH AND FREE OF POCKETS WITH SUFFICIENT SLOPE TO ENSURE DRAINAGE.
5. FINISH SLOPES, DITCHES AND DISTURBED AREAS SHALL RECEIVE A MINIMUM OF 4 INCHES OF TOPSOIL MIX, AND BE FERTILIZED, SEEDED, LIMED, AND MULCHED. TURF ESTABLISHMENT SHALL BE PERFORMED PER SECTION 651 OF THE VERMONT HIGHWAY DEPT. SPECS.
6. ALL FILL SHALL BE PLACED IN 8 INCH LIFTS AND THOROUGHLY COMPACTED TO 95% OF MAXIMUM DENSITY OF OPTIMUM MOISTURE CONTENT AS DETERMINED BY ASTM D969 STANDARD PROCTOR, UNLESS NOTED OTHERWISE.
7. HEALTHY EXISTING TREES ON SITE NOT SCHEDULED FOR REMOVAL OR RE-LOCATION SHALL BE MARKED AND PROTECTED FROM DAMAGE DURING THE WORK.
8. FINISH GRADE, TOPSOIL AND SEED ALL DISTURBED AREAS NOT DESIGNATED FOR ANOTHER MATERIAL.
9. ADJUST ALL EXISTING MANHOLES, CATCH BASINS, RIMS, COVERS, VALVES AND OTHER SITE STRUCTURES AND UTILITIES WHERE ENCOUNTERED TO MEET NEW LINE AND GRADE IS FINISHED LAWN AND PAVEMENT.
10. ALL EXISTING PAVEMENT MARKINGS SHALL BE OBSCURED PRIOR TO PAINTING OF NEW MARKINGS. SEE SPECS FOR INSTALLATION OF NEW MARKINGS.
11. ALL UTILITY AND OTHER SERVICE NOT SHOWN IN THESE DRAWINGS WILL BE LOCATED BY THE CONTRACTOR. CONTRACTOR SHALL NOTIFY AND COORDINATE THE SCHEDULING OF THESE ITEMS WITH THE OWNER(S).
12. THE CONTRACTOR SHALL REMOVE AND DISPOSE OF ALL TRASH AND DEBRIS GENERATED DURING THE WORK FROM THE SITE AT THE END OF THE PROJECT.

EROSION CONTROL NOTES

1. FOLLOW VT-AOT GUIDELINES FOR EROSION AND SEDIMENT CONTROL FOR ALL PHASES OF DEMOLITION, SITE PREPARATION AND CONSTRUCTION.
2. THE TOPSOIL SHALL BE REMOVED FROM THE AREAS TO BE GRADED AND STOCKPILED. STAKED HAY BALES OR A SILT FENCE SHALL BE PLACED DOWNHILL FROM THE STOCKPILE TO CONTAIN SILT. NOTE THAT AT ALL SILT FENCES FABRIC SHALLBE KEYED INTO GROUND BY HAND.
3. ALL DISTURBED AREAS SHALL HAVE A SILT FENCE TO CONTROL SEDIMENTATION INCLUDING STAKED HAY BALES WHERE REQUIRED.
4. PROVIDE STAKED HAY BALES AND FILTER FABRIC AT ALL AFFECTED STORM DRAIN INLETS.
5. ALL TEMPORARY EROSION CONTROL FACILITIES SHALL BE INSTALLED AND MAINTAINED BY THE CONTRACTOR.
6. ALL EROSION CONTROL FACILITIES SHALL BE PROMPTLY INSPECTED AND REPAIRED AFTER EACH HEAVY RAINFALL.
7. KEEP WORK AREA TO A MINIMUM BY STRIPPING ONLY THOSE AREAS THAT WILL BE WORKED IN IMMEDIATELY.
8. REMOVE NO MORE VEGETATIVE COVER THAN IS NECESSARY TO GRADE THE SITE AS SHOWN ON THE PLANS.

GENERAL PROJECT NOTES

1. THE CONTRACTOR SHALL BE RESPONSIBLE FOR FIELD VERIFYING ALL DIMENSIONS RELATED TO THE EXISTING BUILDING AND SITE. NEW WORK SHALL BE LAID OUT AND DIMENSIONS CHECKED FOR CONFORMITY WITH DRAWINGS. ADVISE OWNER AND A/E OF ANY DISCREPANCIES IMMEDIATELY.
2. THE EXISTING ROOF IS ASSUMED TO BE DESIGNED FOR 40# LB/SQF LIVE LOAD PLUS DEAD LOAD. DO NOT EXCEED THIS LOADING ON EXPOSED ROOF OVERBUILD. THE CONTRACTOR SHALL NOTIFY THE A/E WHEN THE ROOF SYSTEM AND BEARING POINTS AT STONE FACADE HAVE BEEN UNCOVERED TO ALLOW REVIEW OF HIDDEN EXISTING STRUCTURAL CONDITIONS.
3. STONEWORK: LIMITED STONE REMOVAL AND INFILL IS REQUIRED TO THE MAIN FACADE. THE CONTRACTOR SHALL ATTEMPT TO SALVAGE REMOVED STONE FOR REUSE AT INFILL LOCATIONS. IF ADDITIONAL STONE IS REQUIRED, NEW TO MATCH EXISTING STONE IN COLOR, TEXTURE AND SIZE, SHALL BE SUBMITTED TO THE A/E FOR APPROVAL. MORTAR SHALL MATCH EXISTING IN COMPOSITION, JOINT SIZE AND SHAPE AND COLOR. ALL STONEWORK SHALL BE CLEANED WITH LOW PRESSURE WATER WASH.
4. DRAINAGE OF PAVERS/WALKS: PITCH ALL SUBBASE AND BASE COURSE MATERIALS SIMILAR TO THE FINISHED SURFACES. RONDING WITHIN THE BASE AND SUBBASE COURSES WILL NOT BE ACCEPTABLE. ALL WALKS AND PAVERS SHALL PITCH TO AVOID STANDING WATER.
5. ALL EXTERIOR AND INTERIOR SURFACES SHALL RECEIVE AT LEAST ONE COAT OF PAINT OR AS SCHEDULED ON THE ROOM FINISH SCHEDULE.
6. THE CONTRACTOR SHALL COORDINATE AND PROVIDE ALL CUTOUTS, BLOCKING, BACKING, SUPPORTS AND RECESSED SLABS REQUIRED TO INSTALL THE WORK AND EQUIPMENT S-CONTRACTS.
7. THE CONTRACTOR SHALL PROVIDE ALL TRENCHES FOR MECHANICAL WORK INCLUDING BACKFILL, SLAB REPAIR, AND RESURFACING/PATCHING TO MATCH EXISTING ADJACENT OR AS REQUIRED TO RECEIVE SCHEDULED NEW FINISHES.
8. CONCRETE INFILLS IN SLAB CUTSOPENINGS OVER 6" WIDE SHALL BE DOWELED INTO EXISTING CONCRETE SLAB WITH #4 BARS DRILLED AND GROVEN (8" TYP.) AT 2'-0" O.C. MAX.

REFINISHING OF EXISTING SURFACES

1. WHERE EXISTING SURFACES ARE SCHEDULED TO REMAIN, THEY SHALL BE REFINISHED TO MATCH ADJACENT SURFACES INCLUDING THE PAINTING SPECIFICATION AND REFINISHED PER THE ROOM FINISH SCHEDULE.
2. WHERE EXISTING SURFACES ARE DAMAGED OR LEFT UNFINISHED BY REMOVALS OR NEW CONSTRUCTION, REPAIR OR REPLACE DAMAGED AREAS TO MATCH EXISTING ADJACENT MATERIAL AND SURFACES, INCLUDING TEXTURE, LEVEL ALIGNMENT, COLOR AND APPEARANCE. ALL PATCHES SHALL BE BLENDED INTO ADJACENT SURFACES.

ROOM FINISH SCHEDULE

RM #	RM NAME	FLOOR MAT.	FLOOR COLOR/MK	BASE MAT.	BASE COLOR/MK	WALLS MAT.	WALLS FIN.	WALLS COLOR/MK	CEILING MAT.	CEILING FIN.	CEILING COLOR/MK	WDW TRIM MAT.	WDW TRIM FIN.	WDW TRIM COLOR/MK	REMARKS
01	VESTIBULE	/	-	-	-	PT-1	+	PT-1	MD.	G	PT-2	-	-	PT-1	STOREFRONT GLAZING SYSTEM (SEE SERIES)
02	LOBBY	EPOXY	EP-1	EPOXY	EP-1	EPOXY	G	PT-3	EGWB	FJ	PT-3	WD-1	O	PT-2	
03	WOMEN'S TLT	EPOXY	EP-1	EPOXY	EP-1	EXG	TO	MP-3	EXG	FJ	PT-3	WD-1	L	PT-3	*only at areas covered by GWB
04	MEN'S TLT	EPOXY	EP-1	EPOXY	EP-1	EXG	TO	MP-3	EXG	FJ	PT-3	WD	L	PT-3	*only at areas covered by GWB
05	JANITOR'S CLOSET	EPOXY	EP-1	SHFT	ST-1	SHFT	ST-1/ST-2	GWB	FJ	PT-3	-	-	-	-	
06	CORRIDOR	EPOXY	EP-1	EPOX	EP-1	GWB	G	PT-3	GWB	FJ	PT-3	-	-	-	
07	UTILITY CORR.	EXG	-	-	-	-	-	-	-	-	-	-	-	-	PATCH TO MATCH
08	CIRCULATION	EPOX	EP-1	EPOX	EP-1	GWB	G	PT-3	NO CEILING!			-	-	-	

NOTE

1. NEW WOOD AT EXTERIOR SOFFITS AND VESTIBULE CEIL/NG SHALL BE CEDAR AND HAVE PT-6
2. EXG WOOD AT EXTERIOR SOFFITS SHALL HAVE PT-6
3. WOOD AT DOUBLE HUNG WINDOW AND FOLDING TABLE SHALL BE MAPLE AND HAVE FINISH "O"
4. THE STOREFRONT SYSTEM INCLUDING THE ALUMINUM DOORS SHALL BE PT-1
5. ALL INTERIOR HM DOORS SHALL BE PT-4 EXCEPT DOORS #111, #114 WHICH SHALL HAVE PT-3
6. ALL INTERIOR HM FRAMES SHALL BE PT-5 EXCEPT DOORS #111, #114 WHICH SHALL HAVE PT-3
7. ALL EXTERIOR HM DOORS AND FRAMES SHALL BE PT-3
8. ALL EXTERIOR WINDOW TRIM SHALL BE PT-3
9. SEE ADDITIONAL FINISHES IN SPEC 9 FINISHES (E, F-1, G, L) CAN BE LOCATED IN SECTION 09900: 3.04- INTERIOR SURFACES

ALL MFR'S LISTED ARE SPECIFIED FOR DESIGN, QUALITY AND FINISH. OTHER APPROVED EQUIVALENT WILL BE ACCEPTABLE.

PAINT

PT-1: KYNAR 500 FINISH IN IVY GREEN
PT-2: CLEAR WOOD FINISH (see type "O" in spec's)
PT-3: TNEMEC #1255 SKY CLOUD
PT-4: TNEMEC #1341: ITALIAN BLUE
PT-5: TNEMEC #1513 SPECTRUM GREEN
PT-6: TNEMEC #1189 SHIELD #3-107 OIL

FLOORING

EP-1: BUKAU: COMBINATION OF FLAKES USING:
#18 BTEEL BLUE, #18 GRY BLUE,
and #20 SEAFOAM GREEN

STRUCTURAL GLAZED FACING TILE

ST-1: STARK # 123 DUNE BLUSH
ST-2: STARK #121 CANYON CLAY (ACCENT)

RM #	MATERIAL / FINISHES
EXTERIOR	
FLOOR	PRECAST CONCRETE BRICK PAVERS HANOVER "APPIAN" COLOR: NATURAL/ CHARCOAL BLEND
STONE WALL	EXISTING GRANITE
WALL	WOOD SHAKES COLOR: PRATT & LAMBERTS SOLID COLOR STAIN HARBOR FOG
COLUMN	STEEL, COLOR: PRATT & LAMBERT # 1513 SPECTRUM GREEN
STOREFRONT	INCL. DOOR, COLOR: KYNAR 500, IVY
DOORS	HM, COLOR: PRATT & LAMBERT # 1513 SPECTRUM GREEN
DOORFRAMES	HM, COLOR: PRATT & LAMBERT # 1513 SPECTRUM GREEN
WINDOWFRAME	WOOD, COLOR: PRATT & LAMBERT # 1513 SPECTRUM GREEN
SOFFIT	NEW & EXIST.WOOD, P & L STAINSHIELD #3-107 OIL
FASCIA	WOOD, COLOR: PRATT & LAMBERT # 1513 SPECTRUM GREEN
ROOF	SHINGLES, COLOR: (BIRD) CHESTNUT BROWN
INTERIOR	
FLOORS:	
02,03,04 05,06,08	EPOXY/ MASTIC FLOORING COLORS: STEEL BLUE, SKY BLUE, SEAFOAM GREEN
07	PAINTED CONCRETE FLOOR, COLOR: PATCH TO MATCH EXISTING
WALLS:	
STONE WALL	EXISTING GRANITE
01	STOREFRONT SYSTEM SERIES 3000, COLOR KYNAR 500, IVY
02,03,04 06,08	NEW AND EXISTING GWB, COLOR: PRATT & LAMBERT #1285 SKY CLOUD
05	STARK STRUCTURAL TILES, COLOR: #123 DUNE BLUSH
05	STARK STRUCTURAL TILES, ACCENT COLOR #121 CANYON CLAY
DOORS:	
02,03,04 05,06,08	DOOR: #103,104,106,107,108 HM, COLOR: PRATT & LAMBERT # 1341 ITALIAN BLUE
DOORFRAMES:	
02,03,04 05,06,08	DOOR: #103,104,106,107,108 HM, COLOR: PRATT & LAMBERT # 1531 SPECTRUM GREEN -
ACCESS DOORS & FRAMES:	
03,08	DOOR #1113 & 1174, COLOR: P & L #1285 SKY CLOUD
WINDOWFRAMES:	
02,03,04 05,06,08	WOOD, COLOR: PRATT & LAMBERT # 1513 SPECTRUM GREEN AND CLEAR FINISH
CEILINGS:	
02,03,04 05,06,	NEW AND EXISTING GWB, COLOR: # 1285 SKY CLOUD
01	T & G WOOD SIDING, COLOR: P & L STAINSHIELD #3-107 OIL

SEEDING FORMULA
URBAN AREAS

% WT.	LBS./A.	NAME	PUR %	GERM %
40.0	14.0	CREEPING RED FESCUE	98	85
40.0	4.0	PERENNIAL RYE GRASS	98	90
15.0	4.0	KENTUCKY BLUE GRASS	85	75
5.0	2.0	ANNUAL RYE GRASS	98	85
100.00	24.0			

THE SEED MIXTURE SHALL NOT HAVE A WEED CONTENT EXCEEDING 0.40% BY WEIGHT AND SHALL BE FREE OF ALL NOXIOUS WEED SEED.

SEED- TO BE APPLIED PER SEEDING FORMULA DIRECTED BY THE ENGINEER.

FERTILIZER- FORMULA 10-20-20 TO BE USED WITH SEED, APPLIED AT THE RATE OF 500 LBS./ACRE (*HYDROSEEDING: 44 #'s/1,000 GALLONS*).

AGRICULTURAL LIMESTONE- TO BE APPLIED AT THE RATE OF 2 TONS/ACRE OR AS DIRECTED BY THE ENGINEER.

HAY MULCH- TO BE PLACED ON EARTH SLOPES AT THE RATE OF 2 TONS/ACRE, OR AS DIRECTED BY THE ENGINEER.

TOPSOIL- TO BE USED WITH SEED AS INDICATED ON THE PLANS, OR AS DIRECTED BY THE ENGINEER.

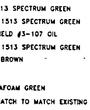

STATE OF VERMONT
DEPARTMENT OF STATE BUILDINGS
AGENCY OF ADMINISTRATION
MONTPELIER, VERMONT

REST AREA REHABILITATION
LYNDON I-91 SOUTHBOUND
SYMBOLS / LEGEND / NOTES

DATE: JUNE 6, 2005 | SCALE: NO SCALE | REVISIONS: | DRAWING NO: 00 | SHEET 3 OF 29

DRAWN BY: DJS
APPROVED BY: JSA
PROJECT NO: 171 ELDK(1)

GENERAL NOTES
N.T.S.

ABBREVIATIONS
NO SCALE

@	AT	DMTR	DIAMETER	MTR	MASTER	SC	SOLID CORE
#	POUND OR NUMBER	DN	DOWN	MT	MAT	SCD	SCHEDULE
"	INCHES	DR	DOOR	MAX	MAXIMUM	SCWG	STAINLESS CONDENSATION GUAGE
'	FEET	DWG	DRAWING	MC	MEDICINE CABINET	SCH	SCHEDULE
∅	DIAMETER	DWL	DRAWING	MH	MANHOLE	SECT	SECTION
±	PLUS / MINUS/DIAMETER			MFR	MANUFACTURER	SHTG	SHEATHING
		EJ	EXPANSION JOINT	MIN	MINIMUM	SHT	SHEET
		EA	EACH, EXISTING AREA	MISC	MISCELLANEOUS	SIM	SIMILAR
		EIFS	EXTERIOR INSUL & FINISH SYSTEM	ML	LINEAR FEET	SMK	SMOKE
		ELEC	ELECTRIC, ELECTRICAL	MO	MASONRY OPENING	SPEC	SPECIFICATION
A.F.F.	ABOVE FINISH FLOOR	EL	ELEVATION	MOD	MODIFIED	SPKL	SPRINKLER
AB	ANCHOR BOLT	ELEV	ELEVATOR	MTG	MOUNTING	SQ	SQUARE
A.C.	ASPHALTIC CONC.	EMER	EMERGENCY	MTL	METAL	ST, STL	STEEL
ACT	ACOUSTICAL CEILING TILE	ENT	ENTRANCE	MUL	MULLION	STA	STATION
AD	AREA DRAIN	EP	EDGE OF PAVEMENT	MV	MULLION	STD, STRUCT	STRUCTURAL/ AS
ADJ	ADJACENT, TILE	EQUIP	EQUIPMENT	N.I.C.	NOT IN CONTRACT	SUSP	SUSPENDED
ADMIN	ADMINISTRATION	EW	EACH WAY	NIC	NOT IN CONTRACT	STRUCTURAL	STRUCTURAL
AGG	AGGREGATE	EXH	EXHAUST	NTS	NOT TO SCALE	T&G	TONGUE AND GROOVE
ADJMT.	ADJUSTABLE	EXIST	EXISTING	NTS	NOT TO SCALE	TEL	TELEPHONE
A.T.	ACOUSTICAL TILE	EXP	EXPANSION	NAT	NATURAL	TEMP	TEMPORARY
ALUM	ALUMINUM	EXPAN	EXPANSION	NAT	NATURAL	TERR	TERRAZZO
ANOD	ANODIZED	EXT	EXTERIOR	NOM	NOMINAL	THK	THICK
APPROX	APPROXIMATE			NTS	NOT TO SCALE	TOC	TOP OF CONCRETE
ARCH	ARCHITECT(URAL)	F.O.	FURNISHED BY OTHER	NWC	NORMAL WEIGHT CONCRETE	TOM	TOP OF MASONRY
ARCHIT.	ARCHITECT(URAL)	F.C.O.	FAN COIL UNIT	OC	ON CENTER	TOS	TOP OF STEEL
ASB	ASBESTOS	F.D.	FLOOR DRAIN	OD	OUTSIDE DIAMETER	TOW	TOP OF WALL
ASPH	ASPHALT	F.E.	FIRE EXTINGUISHER	OFCI	OWNER FURNISHED/C.I	TYP	TYPICAL
		F.E.C.	FIRE EXTINGUISHER CABINET	OPNG	OPENING	TEL	TELEPHONE
B.M.	BENCHMARK	FF	FINISH FLOOR	OPP	OPPOSITE	TV	TELEVISION
B.U.R.	BUILT-UP ROOF	F.R.P.	FIBERGLASS REINFORCED PLASTIC	OPNG	OPENING	TERMN	TERMINAL
BD	BOARD	FIN	FINISH	OPP	OPPOSITE	TERR	TERRAZZO
B.O.	BOTTOM OF	FP	FIREPROOFING	PCSN	PRECISION	THRSHD	THRESHOLD
BOT	BOARD	F/S	FACE OF	P.L.	PROPERTY LINE	TOPOG	TOPOGRAPHY
BLDG	BUILDING	FT	FOOT OR FEET	PLAM	PLASTIC LAMINATE	TRANS	TRANSOM
BLKG	BLOCKING	FTG	FIRE RETARDANT (ALWAYS PAINT)	PLAS	PLASTER	TRANSP	TRANSPARENT
BM	BEAM	FDN	FOUNDATION	PLYWD	PLYWOOD	TRANSV	TRANSVERSE
BN	BEAM	FURN	FURNISHED	PNL	PANEL	TRANSFORMER	TRANSFORMER
BRG	BEARING	FUT	FUTURE	PT	POINT	TRANSFORMER	TRANSFORMER
BSMT	BASEMENT	GA	GAUGE	NO.	NUMBER	TRS	TILE REDUCER STRIP
BW	BOTTOM	GALV	GALVANIZED	NUMB	NUMBER	TYP	TYPICAL
BWK	BOOKSHELF	GL	GLAZING			UC	UNDERCUT
BKL	BOOKLED	GR	FACTORY MUTUAL	O.C.	CENTER	UNFIN	UNFINISHED
		GWB	GYPSUM WALLBOARD	O.C.	ON CENTER	UNO	UNLESS NOTED OTHERWISE
CA	CHEMICAL HARDENER	H	HIGH	O.D.	OUTSIDE DIAMETER	UL	UNDERWRITER'S LAB (TEST)
C.I.	CAST IRON	HDWE	HARDWARE	OPNG	OPENING	UR	URINAL
C.I.P.	CAST-IN-PLACE	HT.	HEIGHT	OPP	OPPOSITE		
C.J.	CONTROL JOINT	HTG	HEATING	OPNG	OPENING	VAR	VARIES
C.M.U.	CONCRETE MASONRY UNIT	HVAC	HEATING, VENTILATING, AIR CONDITIONING	OPP	OPPOSITE	VB	VAPOR BARRIER
C.O.	CLEANOUT	HW	HOT WATER	OPP	OPPOSITE	VCT	VINYL COMPOSITION TILE
CER.T.	CERAMIC MOSAIC TILE	HWH	HOT WATER HEATER	OPP	OPPOSITE	VERT	VERTICAL
C.M.U.	CONCRETE MASONRY UNIT	HM	HOLLOW METAL	OPP	OPPOSITE	VEST	VESTIBULE
CT	CERAMIC TILE	I.D.	INSIDE DIAMETER	P.A.S.	PERFORATED ACOUSTICAL SYSTEM	VIF	VERIFY IN FIELD
CAB.	CABINET	I.C.C.	CONCRETE CONTRACTOR	P.B.	PARTICLE BOARD	VIN	VINYL
CER.	CERAMIC	I.C.C.	CONCRETE CONTRACTOR	PCC	PRECAST CONCRETE	VWC	VINYL WALLCOVERING
CPT	CARPETED	INCL	INCLUDED	PCT	PLASTIC LAMINATE	VCT	VINYL COMPOSITION TILE
CS	CHALKBOARD	INSP	INSPECTION	PLAM.	PLASTIC LAMINATE	VERT	VERTICAL
CLG	CEILING	INT	INTERIOR	PLAS	PLASTER	VESTIBULE	VESTIBULE
CLR	CLEAR	JAN	JANITOR	PLYWD	PLYWOOD	VIF	VERIFY IN FIELD
CMU	CONCRETE MASONRY UNIT	JT	JOINT	PNL	PANEL	VWC	VINYL WALLCOVERING
CO.	COLUMN	JWB	GYPSUM WALLBOARD	PT	POINT	W	WIDTH
COMB	COMBINATION	K	KNOCK	PREFAB	PREFABRICATED	W/C	WATER CLOSET
COMPR	COMPRESSOR	KIT	KITCHEN	PREFIN	PREFINISHED	WD	WIRE GUARD
CONC	CONCRETE	L	LENGTH OR LONG	PT, PTD	PAINTED	W/H	WITH
CONSTR	CONSTRUCTION	LAB	LABORATORY	PTN	PARTITION	WP	WATER PROOF/MEMBRANE
CONT	CONTINUOUS	LAM	LAMINATE	PVMT	PAVEMENT	WPT	WATER PROOF/CEMENT
CONTR	CONTRACTOR	LAMIN	LAMINATE			WSCT	WOOD SEAT
CORR	CORRIDOR	LAV	LAVATORY	QT.	QUARRY TILE	WSH	WASHER
CORRUG	CORRUGATED	LB	POUND			WT	WEIGHT
CPT	CARPETED	LBR	LUMBER	R	RADIUS, RISER	WVF	WOVEN FIBER FABRIC
CT	CERAMIC TILE	LH	HOT FLUID (LIGHT YELLOW/GOLDISH)	R.B.	RUBBER BASE	WD	WOOD
CTR	CENTER	LIN	LINEAR	R.D.	ROOF DRAIN	WDW	WINDOW
CW	CURRENT SELF HEATER	LKR	LOCKER	R.O.	ROUGH OPENING		
D	DEPTH	LT.S.	INSULATED CONCRETE SIDING	R.R.	RUBBER FLOORING		
DF	DRINKING FOUNTAIN	LVR	LOUVER	RAD	RADIUS		
D.H.	DOUBLE HUNG	MATRES	MATERIALS	REINF	REINFORCED		
DIAG	DIAGONAL(LY)	MAX	MAXIMUM	REQ'D	REQUIRED		
DIM	DIMENSION	MECH	MECHANICAL	RESIL	RESILIENT		
DISP	DISPENSER	MEMB	MEMBRANE	REV	REVISED/REVISION		
DW	DISHWASHER	MET	METAL	RTU	ROOF TOP UNIT		

JOB SPECIFIC ABBREVIATIONS

EPOX/S	FULL LAYER OF EPOXY/ MASTIC FLOORING
EPOX/S	SHOWCOAT LAYER OF EPOXY/ MASTIC FLOORING
F.S.	FLOOR SINKS
SQFT	STRUCTURAL GLAZED FACING TILE

SYMBOLS LEGEND
NO SCALE

MATERIALS LEGEND
NO SCALE

JOB SPECIFIC

EXISTING DOOR TO REMAIN, SEE DOOR SCHEDULE FOR MODIFICATION

EXISTING DOOR + FRAME TO BE REMOVED SEE DEMO. PLAN

NEW DOOR WITH NEW OR EXISTING FRAME, SEE DOOR SCHEDULE FOR SPECIFICS