STATE OF VERMONT
AGENCY OF TRANSPORTATION

TRAFFIC SIGN SUMMARY SHEET

MILEMARKER, STATION, OR SIGN NUMBER	SIGN LEGEND	SIGN DIMENSIONS EA	SIGN DIMENSIONS WIDTH (in)	SIGN DIMENSIONS HEIGHT (in)	NEW & SALVAGED SIGNS "A"	NEW & SALVAGED SIGNS "B"	NEW & SALVAGED SIGNS SALV SIGN	NEW & SALVAGED SIGNS SALV TIS	EXIST POST RETAIN	EXIST POST SALVAGE	NEW SIGN POSTS NO. OF POSTS	FLANGED CHANNEL lb/ft 1.42	FLANGED CHANNEL lb/ft 2.0	FLANGED CHANNEL lb/ft 3.0	SQUARE STEEL (in) lb/ft 1.75 2.30	SQUARE STEEL (in) lb/ft 2.0 2.65	SQUARE STEEL (in) lb/ft 2.5 3.35	ANCHOR	SLEEVE	TUBULAR ALUMINUM Ø (in) lb/ft 3.0 1.3	TUBULAR ALUMINUM Ø (in) lb/ft 4.0 1.7	TUBULAR ALUMINUM Ø (in) lb/ft 4.0 MOD 1.7	TUBULAR STEEL Ø (in) FOUND-ATION	TUBULAR STEEL Ø (in) lb/ft 3.0 7.6	TUBULAR STEEL Ø (in) lb/ft 3.5 9.0	TUBULAR STEEL Ø (in) lb/ft 4.0 10.8	TUBULAR STEEL Ø (in) lb/ft 5.0 14.6	W-SHAPE STEEL FTG. SIZE 24"	W-SHAPE STEEL FTG. SIZE 30"	W-SHAPE STEEL WEIGHT	W-SHAPE STEEL POST SIZE	SIGNS REQUIRED	REMARKS	SIGN DETAIL DETAIL ON SHEET NUMBER	SIGN DETAIL STD. SHEET NUMBER
	NB I-89 REST AREA (PARKING AREA)																																			
		2	36" 36"	24" 24"	6 6						2			X			X	2															R5-1A		E-143
		1	30"	24"	5																												VR-032	MOUNT ON LIGHT POLE USE STAINLESS STEEL BANDS AND CLAMPS		E-144
		2	30" 30"	30" 30"	6.25 6.25	(RAC)					2			X			X	2															R5-1		E-143
	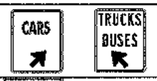	2	24" 30"	24" 24"	4 5	(RAC) (RAC)																												MOUNT ON LIGHT POLE USE STAINLESS STEEL BANDS AND CLAMPS	12 12	
		2	24" 24"	36" 24"	6 4	(RAC)																											VR-023 VR-541	MOUNT ON LIGHT POLE USE STAINLESS STEEL BANDS AND CLAMPS		E-144 E-144
		2	12" 12"	18" 18"	1.5 1.5	(RAC) (RAC)					2			X			X	2	2														R7-8M		12	
		1	24"	30"	5	(RAC)					1			X			X	1															VR-601A		12	
		1	36"	36"	9	(RAC)																											R3-2	MOUNT ON LIGHT POLE USE STAINLESS STEEL BANDS AND CLAMPS		E-143
		1	12"	18"	1.5	(RAC)					1			X			X	1															VR-541			E-144
		1	30"	36"	7.5																												VG-106	MOUNT ON LIGHT POLE USE STAINLESS STEEL BANDS AND CLAMPS	12	
	(RAC)= REST AREA CONTRACT																																			
											LB	LB	LB 250.5	LB	LB	LB 250.5	EA 8	EA 2	LB	LB	LB		LB	LB	LB	LB									
	TOTALS				SF 74.5	SF	EA.	SF			LB 250.5				LB 250.5					LB		EA.	LB				EA.	EA.	LB						
	GRAND TOTAL N.B.				181.73	200.75					955.26				955.26					67.6		8	1033.6												

FINAL POST LENGTHS ARE TO BE DETERMINED IN THE FIELD. POST SIZES ARE COMPUTED BASED ON INFORMATION FURNISHED ON THE STANDARD SHEETS AND THE TRAFFIC & SAFETY DIVISION'S "SIGN POST DESIGN GUIDELINE."

PROJECT: GEORGIA-FAIRFAX	PROJECT NO.: IM-089-3 (26)
DESIGN FILE NAME: IR089-3	
IPARM FILE NAME: Ir089ts5.1	PLOT DATE: 16-MAY-1997
SURVEYED BY:	SURVEY DATE:
SQUAD LEADER:	DRAWN BY: JHK
TRAFFIC SHEET NO. 8 OF 14	SHEET: 38 OF 121