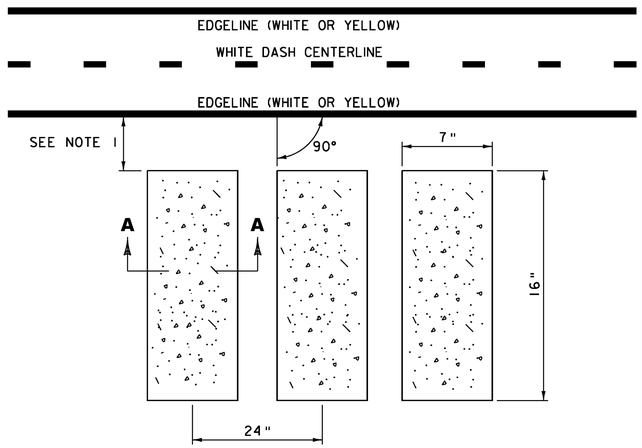

RUMBLE STRIP MILLING DETAIL

NOTES:
1. MILL RUMBLE STRIPS 30 INCHES FROM EDGELINE FOR ALL SHOULDERS 6 FEET OR WIDER; MILL RUMBLE STRIPS 6 INCHES FROM EDGELINE FOR ALL SHOULDERS LESS THAN 6 FEET WIDE.

2. IN GUARDRAIL AREAS, STOP MILLED RUMBLE STRIPS WHEN THE SHOULDER NARROWS TO 4 FEET WIDE.

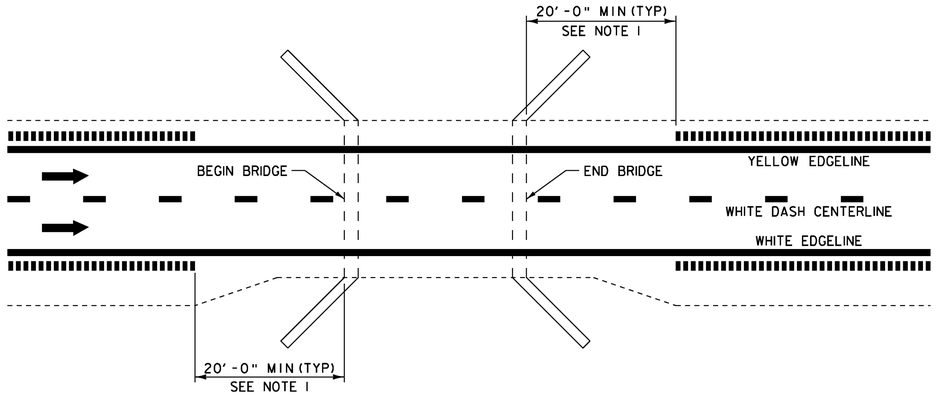

RUMBLE STRIP BRIDGE DETAIL

NOTES:
1. NO RUMBLE STRIPS SHALL BE MILLED WITHIN 20 FEET OF THE BEGIN AND END OF BRIDGE. DO NOT BEGIN RUMBLE STRIPS UNTIL THE SHOULDER IS AT LEAST 4 FEET WIDE.

2. AT NO TIME SHALL THE RUMBLE STRIPS BE MILLED INTO ANY APPROACH SLAB.

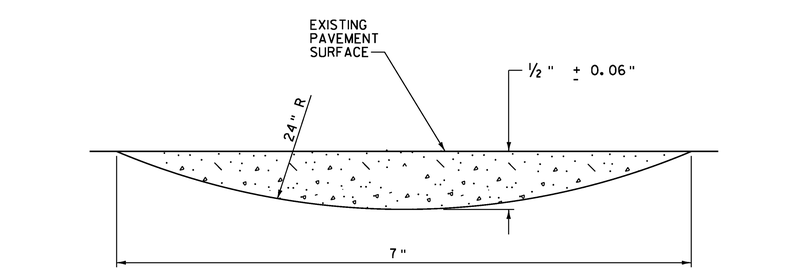

SECTION A-A

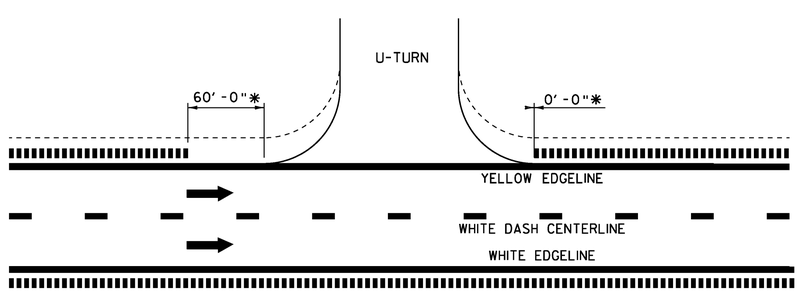

RUMBLE STRIP U-TURN DETAIL

* THE DIMENSIONS MAY VARY DEPENDING ON ACTUAL FIELD CONDITIONS, AND MAY BE MODIFIED AT THE RESIDENT ENGINEER'S DISCRETION.

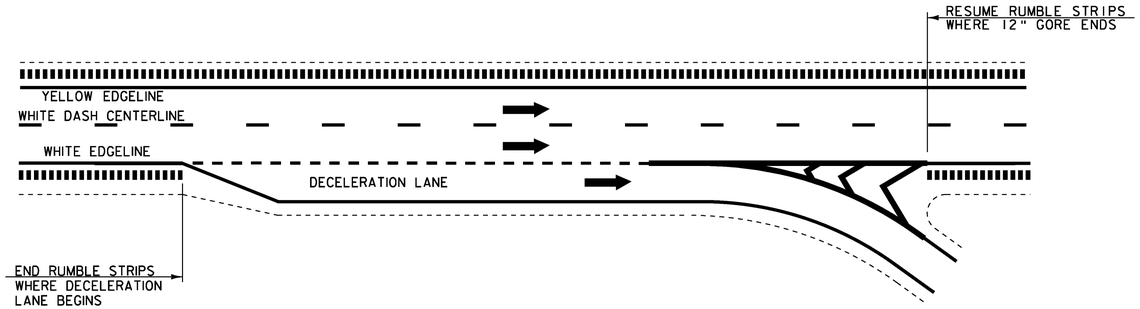

TYPICAL INTERCHANGE OFF RAMP

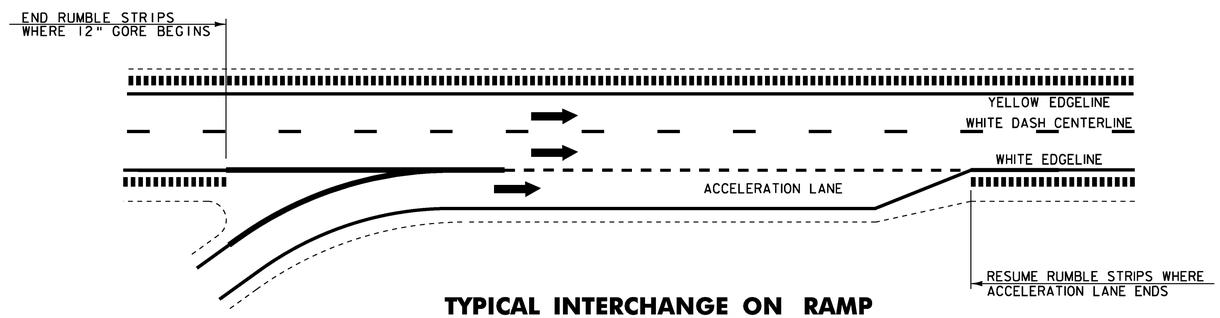

TYPICAL INTERCHANGE ON RAMP

LEGEND

- DIRECTION OF TRAFFIC FLOW
- MILLED RUMBLE STRIPS
- EDGE OF PAVEMENT

COMPOSITE MILLED RUMBLE STRIP DETAILS

PROJECT NAME: HARTFORD-SHARON / SHARON-ROYALTON
PROJECT NUMBER: IM 089-1(57) / IM 089-1(58)

FILE NAME: 97A184.dgn
PROJECT LEADER: CDL
DESIGNED BY: JDM
PLOT FILE: 97A184_7.i

PLOT DATE: 8/6/2010
DRAWN BY: JDM
CHECKED BY: EPD
SHEET 7 OF 62