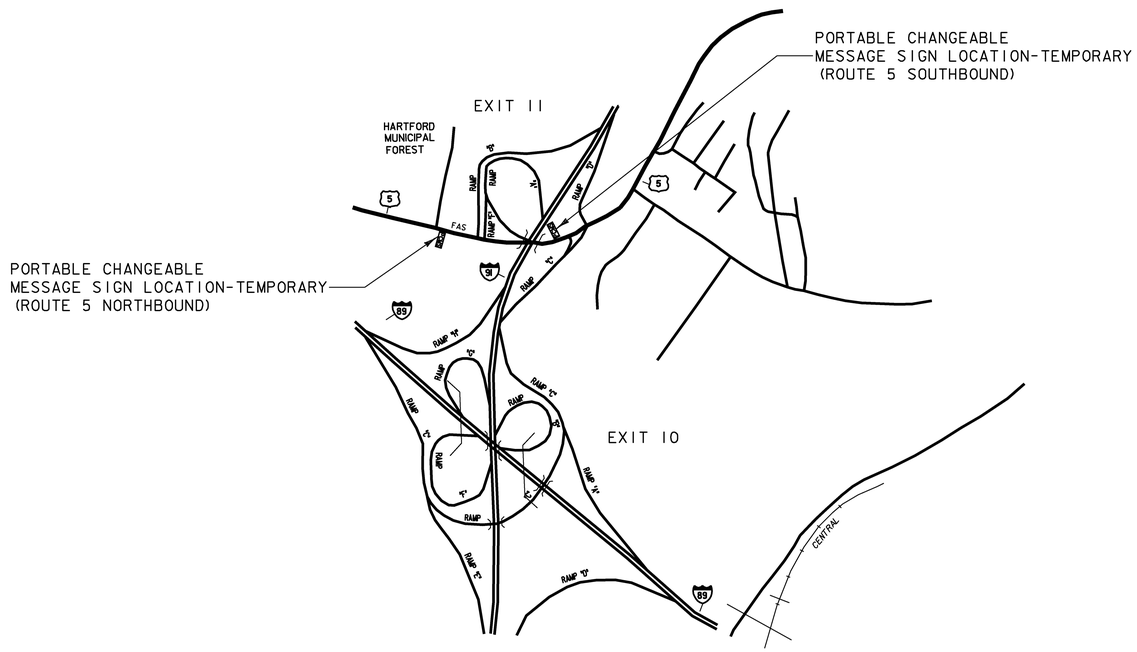

I-91 EXIT 11 RAMP CLOSURE
PORTABLE CHANGEABLE MESSAGE SIGN PLACEMENT

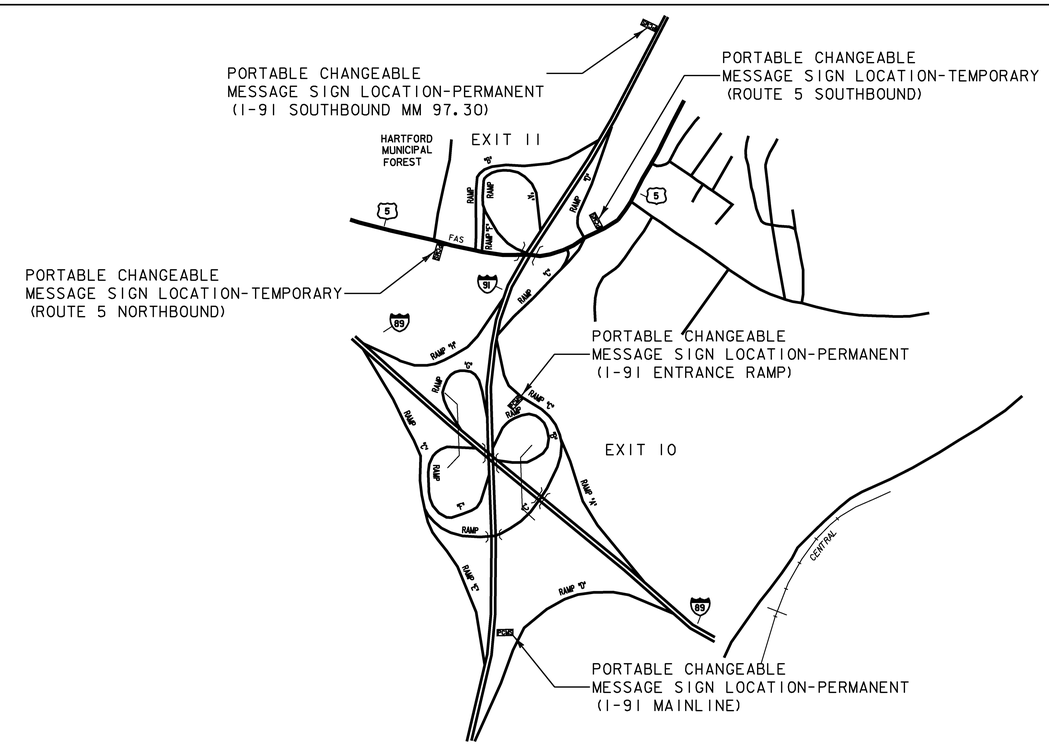

I-91 PERMANENT AND TEMPORARY
PORTABLE CHANGEABLE MESSAGE SIGN PLACEMENT

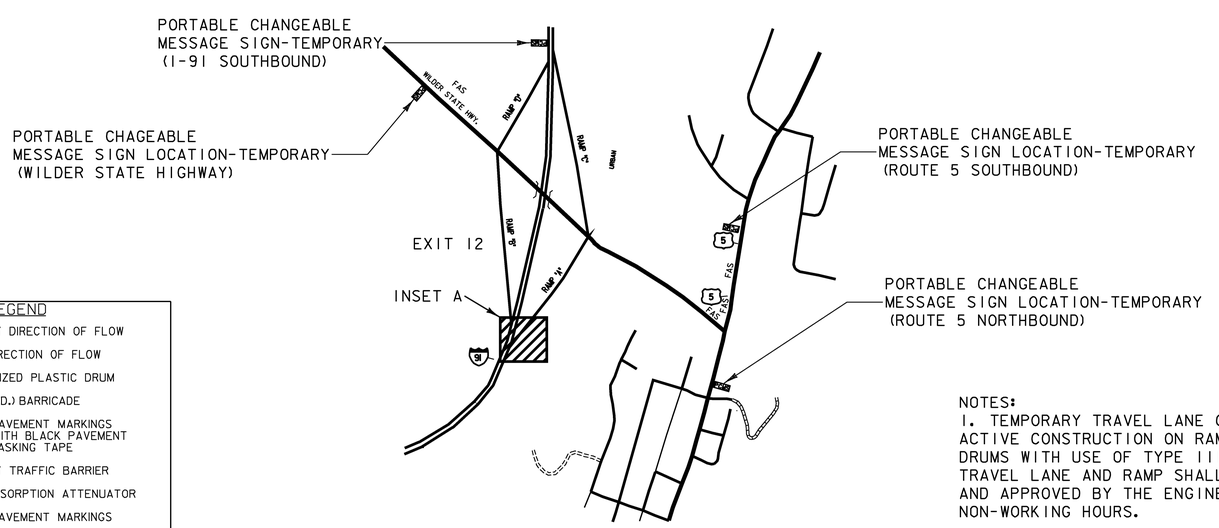

I-91 EXIT 12 TEMPORARY RAMP CLOSURE
PORTABLE CHANGEABLE MESSAGE SIGN PLACEMENT

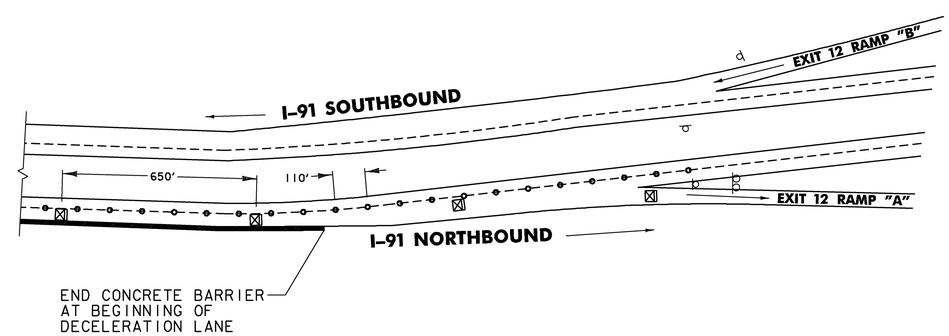

EXIT 12 RAMP TEMPORARY CLOSURE
SEE INSET A AT EXIT 12
NOT TO SCALE

LEGEND

- TEMPORARY DIRECTION OF FLOW
- NORMAL DIRECTION OF FLOW
- REFLECTORIZED PLASTIC DRUM
- TYPE III (MOD.) BARRICADE
- EXISTING PAVEMENT MARKINGS COVERED WITH BLACK PAVEMENT MARKING MASKING TAPE
- TEMPORARY TRAFFIC BARRIER
- ENERGY ABSORPTION ATTENUATOR
- EXISTING PAVEMENT MARKINGS
- TEMPORARY PAVEMENT MARKINGS
- ARROW BOARD
- PCMS PORTABLE CHANGEABLE MESSAGE SIGN

NOTES:

1. TEMPORARY TRAVEL LANE CLOSURE AND RAMP "A" CLOSURE SHALL BE MADE DURING ACTIVE CONSTRUCTION ON RAMP "A". THE CLOSURES SHALL BE MADE WITH REFLECTORIZED DRUMS WITH USE OF TYPE III BARRICADES IN CLOSED LANE AND AT ENTRANCE TO RAMP. TRAVEL LANE AND RAMP SHALL BE CLEANED OF ALL DEBRIS AND OBSTRUCTIONS, INSPECTED AND APPROVED BY THE ENGINEER, AND SHALL BE OPEN TO THE PUBLIC DURING ALL NON-WORKING HOURS.

2. ALL PORTABLE CHANGABLE MESSAGE SIGNS-TEMPORARY ON THIS SHEET WILL BE PAID UNDER CONTRACT ITEM 641.17 "PORTABLE CHANGABLE MESSAGE SIGN RENTAL".

TRAFFIC CONTROL SHEET #3

PROJECT NAME:	HARTFORD - NEWBURY		
PROJECT NUMBER:	IM 091- 2(72)		
FILE NAME:	d99a052_frm.dgn	PLOT DATE:	21-JUL-2009
PROJECT LEADER:	K. UPMAL	DRAWN BY:	N. PAPPAS
DESIGNED BY:	N. PAPPAS	CHECKED BY:	A. BOMBARDIER
IPARM FILE NAME:	d99a052_tc_03	SHEET 18	OF 45