STATE OF VERMONT
AGENCY OF TRANSPORTATION

TRAFFIC SIGN SUMMARY SHEET

VAOT Metric

KILOMETER MARKER, STATION, OR SIGN NUMBER	SIGN LEGEND	SIGN DIMENSIONS EA	WIDTH (mm)	HEIGHT (mm)	NEW & SALVAGED SIGNS "A"	"B"	SALV SIGN	SALV TIS	EXIST POST RETAIN	EXIST POST SALVAGE	NEW SIGN POSTS NO. OF POSTS	FLANGED CHANNEL kg/m 1.7	3.0	4.5	SQUARE STEEL (mm) kg/m 44 3.4	50 3.9	63 5.0	ANCHOR	SLEEVE	TUBULAR ALUMINUM Ø (mm) kg/m 75 1.9	100 2.5	100 MOD 2.5	TUBULAR STEEL Ø (mm) FOUNDATION	kg/m 75 11.3	89 13.4	100 16.1	125 21.7	W-SHAPE STEEL FTG. SIZE 600 mm	750 mm	WEIGHT	POST SIZE	SIGN FRAME REQUIRED	REMARKS	SIGN DETAIL DETAIL ON SHEET NUMBER	STD. SHEET NUMBER
											OPTION ITEMS																									
INT #13 US 5 MM 1.105 LT		1	1200	900	1.08						2												2	X									VR934		E-145B
INT #13 10A MM 0.120 LT		1	600	300	0.18																												M3-3		E-135
		1	600	600	0.36																												M1-1B		E-135
		1	525	375	0.20						1			X																		M6-1L		E-135
INT #13 VT 10A MM 0.068 LT	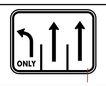	1	1500	750	1.13						2												2	X									VR941		E-145A
INT #13 VT 10A MM 0.120 RT		1	1200	750	0.90						2												2	X									VR927 (MIRROR IMAGE OF VR935)		E-145B
INT #13 VT 10A MM 0.218 LT		1	600	300	0.18																												M3-1		E-135
		1	600	600	0.36																												M1-1B		E-135
		1	525	375	0.20						1			X																		M6-1L		E-135
INT #13 RAMP A		1	450	450	0.20						1			X																		0M1-1		E-150
TOTALS		m² 4.79	m²	EA.	m²							m 12.0			m				EA	kg			EA. 6	kg 271.2				EA.	EA.	kg					

FINAL POST LENGTHS ARE TO BE DETERMINED IN THE FIELD. POST SIZES ARE COMPUTED BASED ON INFORMATION FURNISHED ON THE STANDARD SHEETS AND THE TRAFFIC & SAFETY DIVISION'S "SIGN POST DESIGN GUIDELINE."

PROJECT NAME: HARTFORD-NEWBURY
PROJECT NUMBER: IM 091-2(69)

FILE NAME: M:Projectsca046\Design\da0416TS07 PLOT DATE: 05-JUN-2013 16:08
PROJECT LEADER: RLT DRAWN BY: NHP
DESIGNED BY: ROADWAY DESIGN CHECKED BY: AJB
SHEET 120E OF 180