STATE OF VERMONT
AGENCY OF TRANSPORTATION

TRAFFIC SIGN SUMMARY SHEET

VAOT Metric

MILE MARKER, STATION, OR SIGN NUMBER	SIGN LEGEND	SIGN DIMENSIONS EA	WIDTH (mm)	HEIGHT (mm)	NEW & SALVAGED SIGNS "A"	"B"	SALV SIGN	SALV TIS	EXIST POST RETAIN	SALVAGE	NO. OF POSTS	NEW SIGN POSTS: FLANGED CHANNEL kg/m 1.7	3.0	4.5	SQUARE STEEL (mm) kg/m 44 3.4	50 3.9	63 5.0	ANCHOR	SLEEVE	TUBULAR ALUMINUM Ø (mm) kg/m 75 1.9	100 2.5	100 MOD 2.5	TUBULAR STEEL Ø (mm) FOUND-ATION	kg/m 75 11.3	89 13.4	100 16.1	125 21.7	W-SHAPE STEEL FTG. SIZE 600 mm	750 mm	MASS KG	POST SIZE	SIGN REMAINED	REMARKS	SIGN DETAIL: DETAIL ON SHEET NUMBER	STD. SHEET NUMBER
											OPTION ITEMS																									
INT #11 U.S ROUTE 5 MM. 2.884 LT		1 1 1	600 600 600	300 300 300	0.18 0.18 0.18																												M3-3 M3-3 M4-5		E-136A E-135 E-135
		1 1 1	600 600 600	600 600 600	0.36 0.36 0.36																												M1-4 M1-1 M1-1		E-136A E-135 E-135
	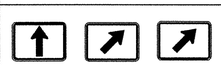	1 1 1	525 525 525	375 375 375	0.20 0.20 0.20						2												2	X								X	M6-3 M6-2 M6-2		E-136A E-135 E-135
INT #11 U.S ROUTE 5 MM. 2.891		1	600	750	0.45																												R4-7		E-144
	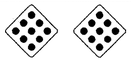	2	450	450	0.41						1			X																			OM1-1		E-150
INT #11 U.S ROUTE 5 MM. 2.891 RT	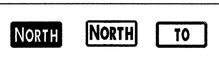	1 1 1	600 600 600	300 300 300	0.18 0.18 0.18																												M3-1 M3-1 M4-5		E-135 E-136A E-136A
		1 1 1	600 600 600	600 600 600	0.36 0.36 0.36																												M1-1 M1-4 M1-4		E-135 E-136A E-136A
		1 1 1	525 525 525	375 375 375	0.20 0.20 0.20						2												2	X								X	M5-1L M6-3 M6-3		E-135 E-136A E-136A
INT #11 U.S ROUTE 5 MM. 2.928 RT		1	750	750	0.56						1			X																			VR-928		E-145A
INT #11 U.S ROUTE 5 MM. 2.957	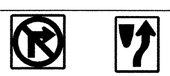	1 1	600 600	600 750	0.36 0.45																												R3-1 R4-7		E-143 E-144
	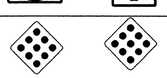	2	450	450	0.41						1			X																			OM1-1		E-150
INT #11 U.S ROUTE 5 MM. 2.958 LT		1	750	750	0.56						1			X																			VR-928		E-145A
					m²	m²	EA.	m²				m	m	m 16.0	m	m	m		EA	kg	kg	kg		kg	kg	kg	kg								
	TOTALS				7.64							16.0											4	180.8											

FINAL POST LENGTHS ARE TO BE DETERMINED IN THE FIELD. POST SIZES ARE COMPUTED BASED ON INFORMATION FURNISHED ON THE STANDARD SHEETS AND THE TRAFFIC & SAFETY DIVISION'S "SIGN POST DESIGN GUIDELINE."

PROJECT NAME: HARTFORD-NEWBURY
PROJECT NUMBER: IM 091-2(69)

FILE NAME: ...\za046TS04.dgn
PROJECT LEADER: J. W TUCKER
DESIGNED BY:

PLOT DATE: 12/13/2005
DRAWN BY: S. J BIJOLLE
CHECKED BY: J.D. AUSTIN
SHEET 125 OF 180