STATE OF VERMONT
AGENCY OF TRANSPORTATION

TRAFFIC SIGN SUMMARY SHEET

VAOT Metric

MILE MARKER, STATION, OR SIGN NUMBER	SIGN LEGEND	SIGN DIMENSIONS EA	WIDTH (mm)	HEIGHT (mm)	NEW & SALVAGED SIGNS "A"	"B"	SALV SIGN	SALV TIS	EXIST POST RETAIN	EXIST POST SALVAGE	NO. OF POSTS	NEW SIGN POSTS: FLANGED CHANNEL kg/m 1.7	3.0	4.5	SQUARE STEEL (mm) kg/m 44 3.4	50 3.9	63 5.0	ANCHOR	SLEEVE	TUBULAR ALUMINUM Ø (mm) kg/m 75 1.9	100 2.5	100 MOD 2.5	FOUNDATION	TUBULAR STEEL Ø (mm) kg/m 75 11.3	89 13.4	100 16.1	125 21.7	W-SHAPE STEEL FTG. SIZE 600 mm	750 mm	WEIGHT	POST SIZE	SIGN FRAME REQUIRED	REMARKS	SIGN DETAIL: DETAIL ON SHEET NUMBER	STD. SHEET NUMBER
												OPTION ITEMS																									
INT. #13 VT. RT. 10A OVERHEAD BR	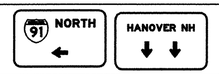	1 1	3500 3500	2150 2150		7.53 7.53																											MOUNT ON OVERHEAD BRIDGE	76	E-135
INT. #13 VT. RT. 10A OVERHEAD BR	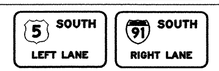	1 1	3500 3500	2150 2150		7.53 7.53																											MOUNT ON OVERHEAD BRIDGE	75	E-136A E-135
INT. #13 VT. RT. 10A M.M. 0.114 LT		1	1800	300	0.54																														E-123
	 	1	1800	300	0.54																														E-123
	 	1	1800	300	0.54						2			X																				E-123
INT. #13 VT. RT. 10A M.M. 0.114 RT		1	1800	300	0.54						2			X																				E-123
		1	1800	300	0.54						2			X																				E-123
	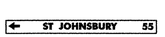	1	1800	300	0.54						2			X																				E-123
INT. #13 VT. RT. 10A M.M. 0.059 RT		1	600	300	0.18																												M3-1		E-135
		1	600	600	0.36																												M1-1		E-135
		1	525	375	0.20																												M6-1		E-135
INT. #13 VT. RT. 10A M.M. 0.057 LT	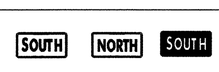	1 1 1	600 600 600	300 300 300	0.18 0.18 0.18																												M3-3 M3-1 M3-3		E-136A E-136A E-135
		1 1 1	600 600 600	600 600 600	0.36 0.36 0.36																												M1-4 M1-4 M1-1		E-136A E-136A E-135
	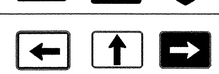	1 1 1	525 525 525	375 375 375	0.20 0.20 0.20						2													2		X							X	M6-1 M6-3 E-123 M6-1		E-136A E-136A E-135
INT. #13 VT. RT. 10A M.M 0.057 RT		1	600	300	0.18																												M3-2		E-136B
		1	600	600	0.36						1			X																				E-136B
INT. #13 VT. RT. 10A M.M 0.055 RT		1	600	750	0.45						1			X																				R2-1		E-142
												m	m	m 40.0	m	m	m		EA	kg	kg	kg		kg 90.4	kg	kg	kg								
TOTALS					m² 7.19	m² 30.12	EA.	m²				m 40.0			m					kg			EA. 2	kg 90.4				EA.	EA.	kg					

FINAL POST LENGTHS ARE TO BE DETERMINED IN THE FIELD. POST SIZES ARE COMPUTED BASED ON INFORMATION FURNISHED ON THE STANDARD SHEETS AND THE TRAFFIC & SAFETY DIVISION'S "SIGN POST DESIGN GUIDELINE."

PROJECT NAME: HARTFORD-NEWBURY
PROJECT NUMBER: IM 091-2(69)

FILE NAME: ...\za046TS05.dgn
PROJECT LEADER: J. W TUCKER
DESIGNED BY:

PLOT DATE: 12/13/2005
DRAWN BY: S. J BIJOLLE
CHECKED BY: J.D. AUSTIN
SHEET 138 OF 180