STATE OF VERMONT
AGENCY OF TRANSPORTATION

TRAFFIC SIGN SUMMARY SHEET

VAOT Metric

Mile Marker, Station, or Sign Number	Sign Legend	Sign Dimensions EA	Width (mm)	Height (mm)	New & Salvaged Signs "A"	"B"	Salv Sign	Salv TIS	Exist Post Retain	Salvage	No. of Posts	New Sign Posts (Option Items): Flanged Channel kg/m 1.7	3.0	4.5	Square Steel (mm) 44 kg/m 3.4	50 kg/m 3.9	63 kg/m 5.0	Anchor	Sleeve	Tubular Aluminum Ø (mm) 75 kg/m 1.9	100 kg/m 2.5	100 MOD kg/m 2.5	Foundation	Tubular Steel Ø (mm) 75 kg/m 11.3	89 kg/m 13.4	100 kg/m 16.1	125 kg/m 21.7	W-Shape Steel FTG. Size 600 mm	750 mm	Mass KG	Post Size	Sign Frame Required	Remarks	Sign Detail: Detail on Sheet Number	Std. Sheet Number
INT. #16 RAMP A STA. 0+400 RT	← BARRE 29	1	1800	300	0.54																														E-123
	← WAITS RIVER 12	1	1800	300	0.54																														E-123
	BRADFORD 2 →	1	1800	300	0.54																														E-123
	PIERMONT NH 4 →	1	1800	300	0.54						2			X																					E-123
	NEWBURY 10 →	1	1800	300	0.54						2			X																					E-123
INT. #16 RAMP A STA. 0+460 RT	← 1 STATE POLICE	1	1350	185	0.25																														E-133
	WRONG WAY	1	900	600	0.54																												R5-1A		E-143
	PHONE 1 →	1	1350	185	0.25																														E-133
	DIESEL /24 HRS. 1 →	1	1350	185	0.25																														E-133
	LODGING 1 →	1	1350	185	0.25																														E-133
	FOOD 1 →	1	1350	185	0.25						2			X																					E-133
97.25	EXIT 35 M.P.H.	1	1200	1500	1.80						2												2	X									W13-2 ADDED SIGN		E-150
INT. #16 RAMP A STA. 0+460 LT	WRONG WAY	1	900	600	0.54																												R5-1A		E-143
		1	600	600	0.36						1			X																			R9-4A		E-143
INT. #16 RAMP A AT GORE	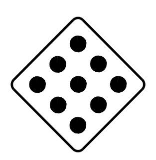	1	450	450	0.20						1	X																					OM1-1		E-150
INT. #16 RAMP A STA. 0+560 LT & RT	STOP	2	750	750	1.13																												R1-1 RT & LT		E-143
	DO NOT ENTER	2	750	750	1.13																												R5-1 RT & LT		
	ONE WAY ←	2	900	300	0.54						2			X																			R6-1L RT & LT		E-142
	ONE WAY →	2	900	300	0.54																												R6-1R RT & LT		
												m	m	m	m	m	m		EA	kg	kg	kg		kg	kg	kg	kg								
												2		36.0																					
	TOTALS				m² 8.93	m²	EA.	m²				m 38.0			m					kg			EA.	kg				EA.	EA.	kg					

FINAL POST LENGTHS ARE TO BE DETERMINED IN THE FIELD. POST SIZES ARE COMPUTED BASED ON INFORMATION FURNISHED ON THE STANDARD SHEETS AND THE TRAFFIC & SAFETY DIVISION'S "SIGN POST DESIGN GUIDELINE."

PROJECT NAME: HARTFORD-NEWBURY
PROJECT NUMBER: IM 091-2(69)
FILE NAME: M:\Projects\99a046\Construct…dgn
PLOT DATE: 05-JUN-2013 16:0…
PROJECT LEADER: J.W TUCKER
DESIGNED BY:
DRAWN BY: S.J BIJOLLE
CHECKED BY: J.D. AUSTIN
SHEET 157 OF 180