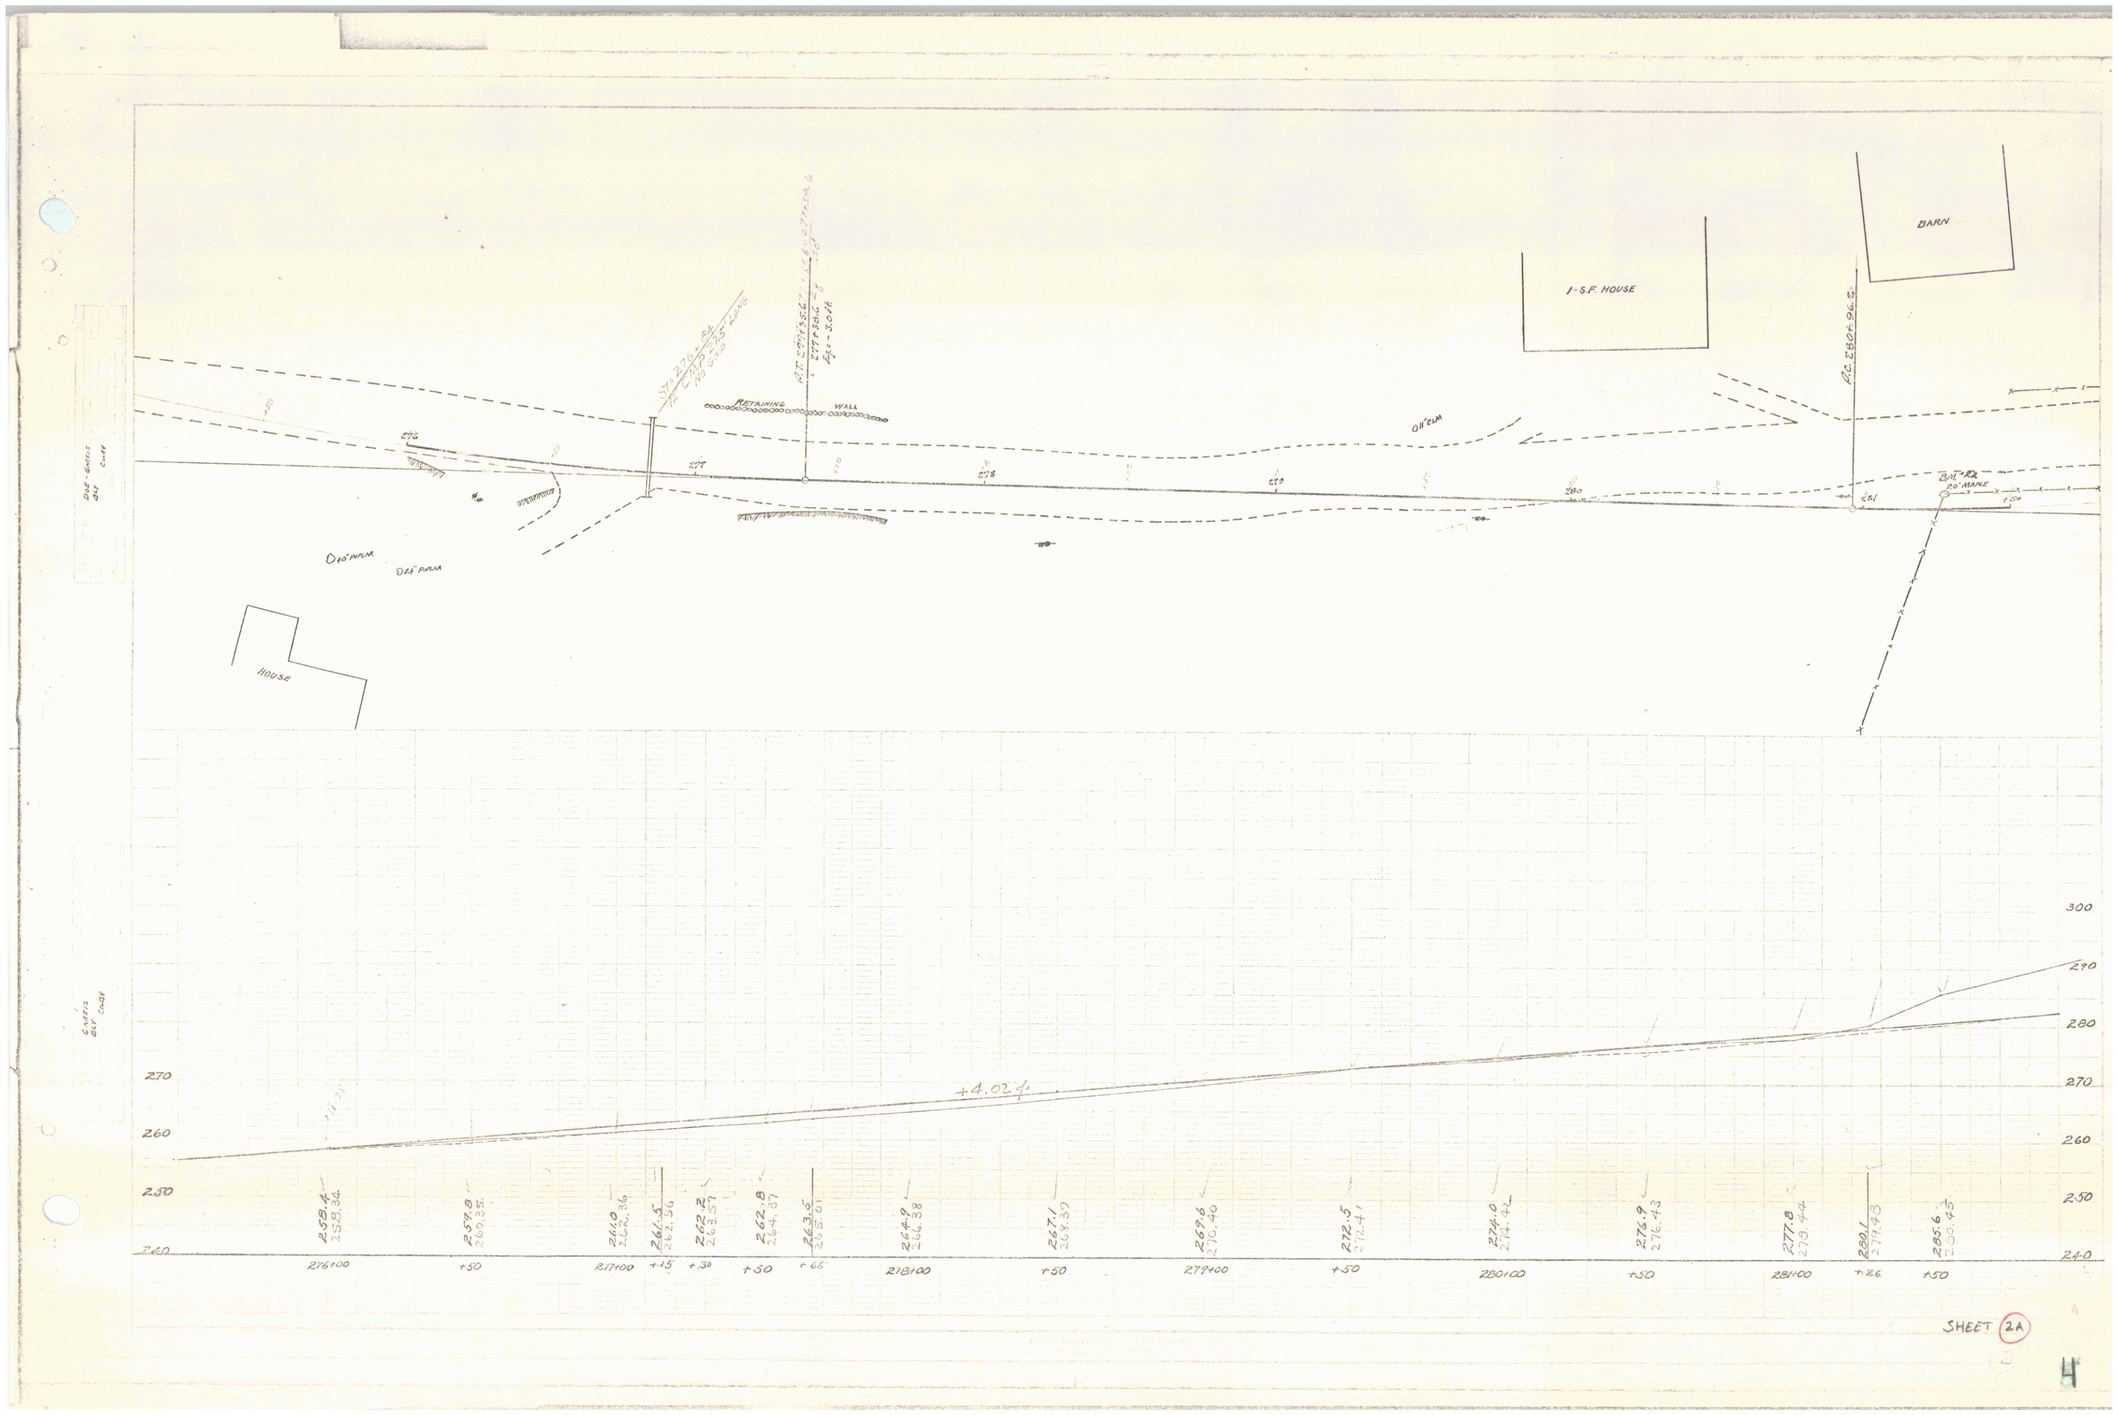
BARN
1-S.F. HOUSE
HOUSE
RETAINING WALL
OH ELM
+4.02%
SHEET 2A