POOR ORIGINAL COPY

Parcel	Kind of Instrument	Date of Instrument	Grantor	Grantee	Recorded Stockbridge Book	Recorded Stockbridge Page	Recorded Stockbridge Date	Remarks
A	Q.C.D.	12-23-34	Leon Perkins	St. of Vt.	27	505 506	1-4-35	Cul. Sta.
Cul. #1-2	W.D	12-23-34	W. J. Poisson	"	27	506 507	1-4-35	289+70 300+00

NRH 101-H 1934 6 37 (1933)

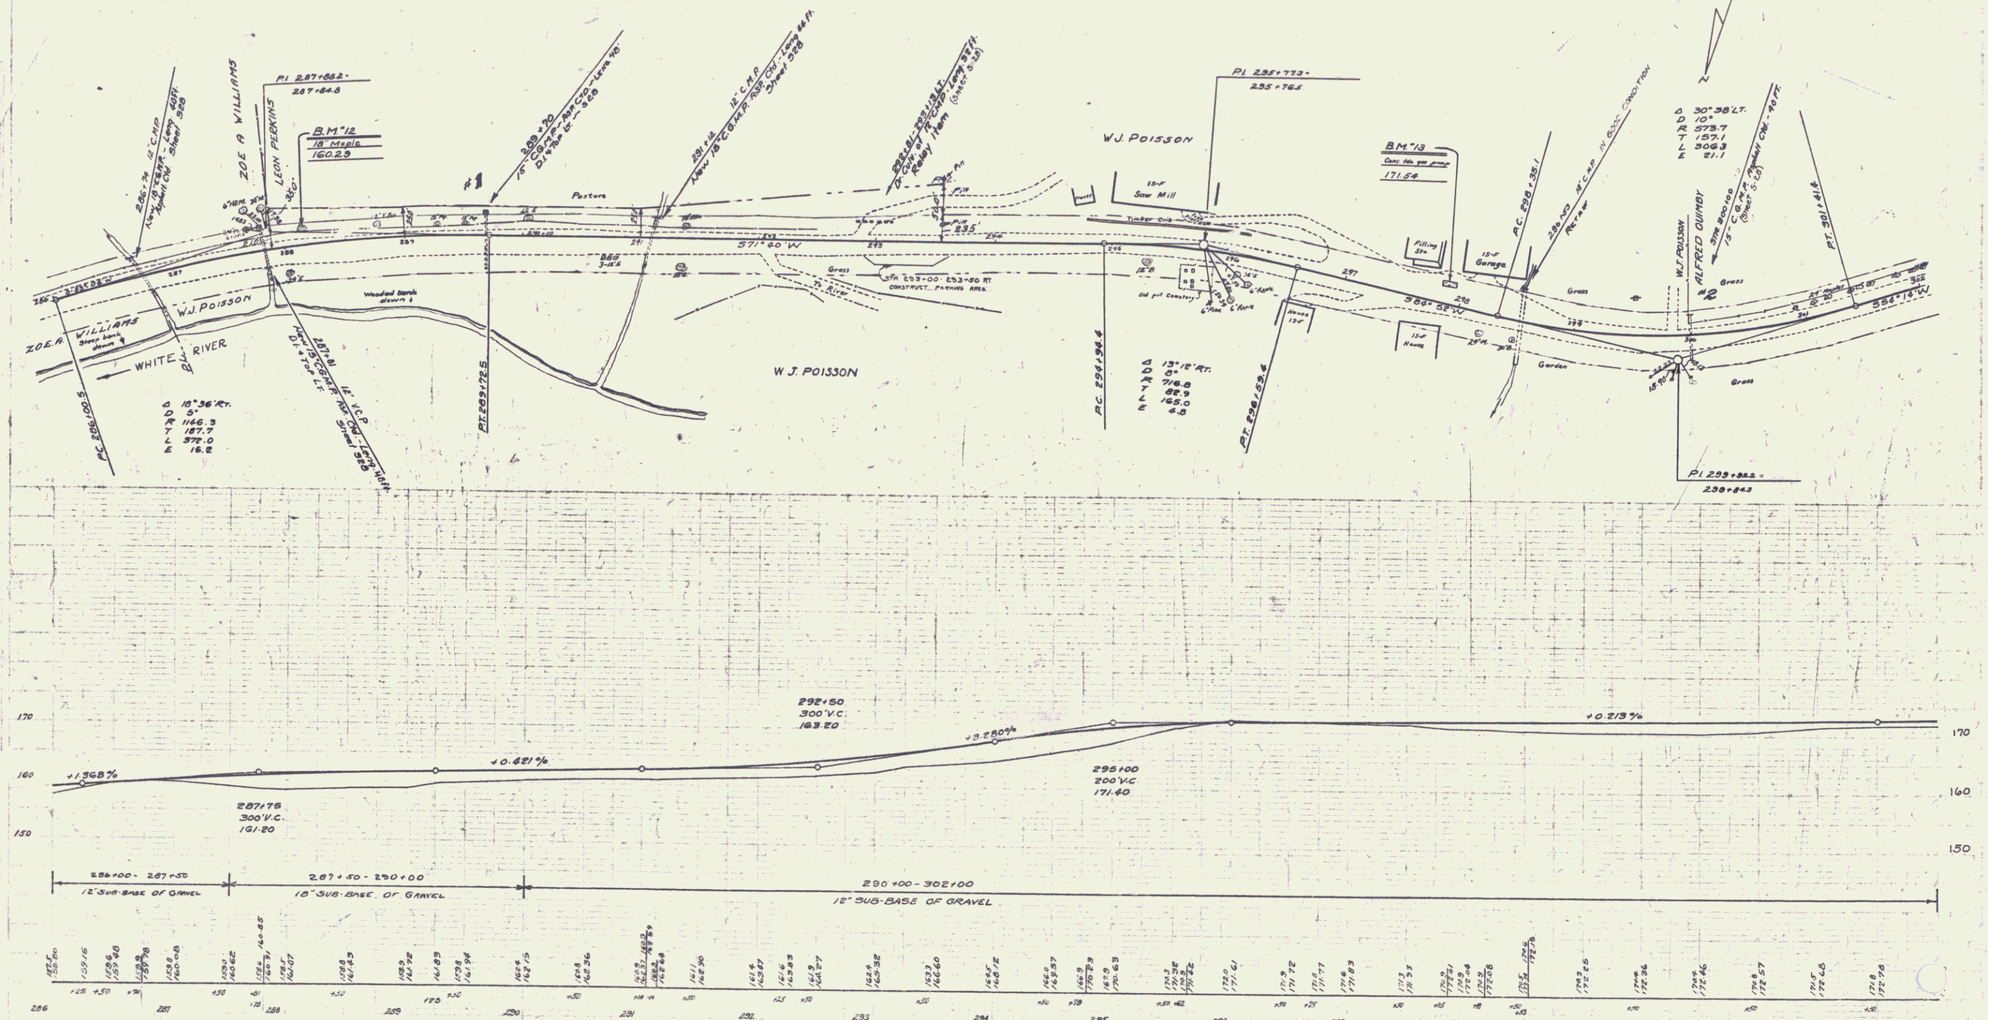

B.M.#12 SPIKE IN ROOT 18" MAPLE STA 288+14 12' LT EL 160.29
B.M.#13 SPOT ON CONC FOR GAS PUMP STA 297+82 15' LT EL 171.54

SERIES NRN No. 101-H (1935)
SHEET 6 OF 37

4