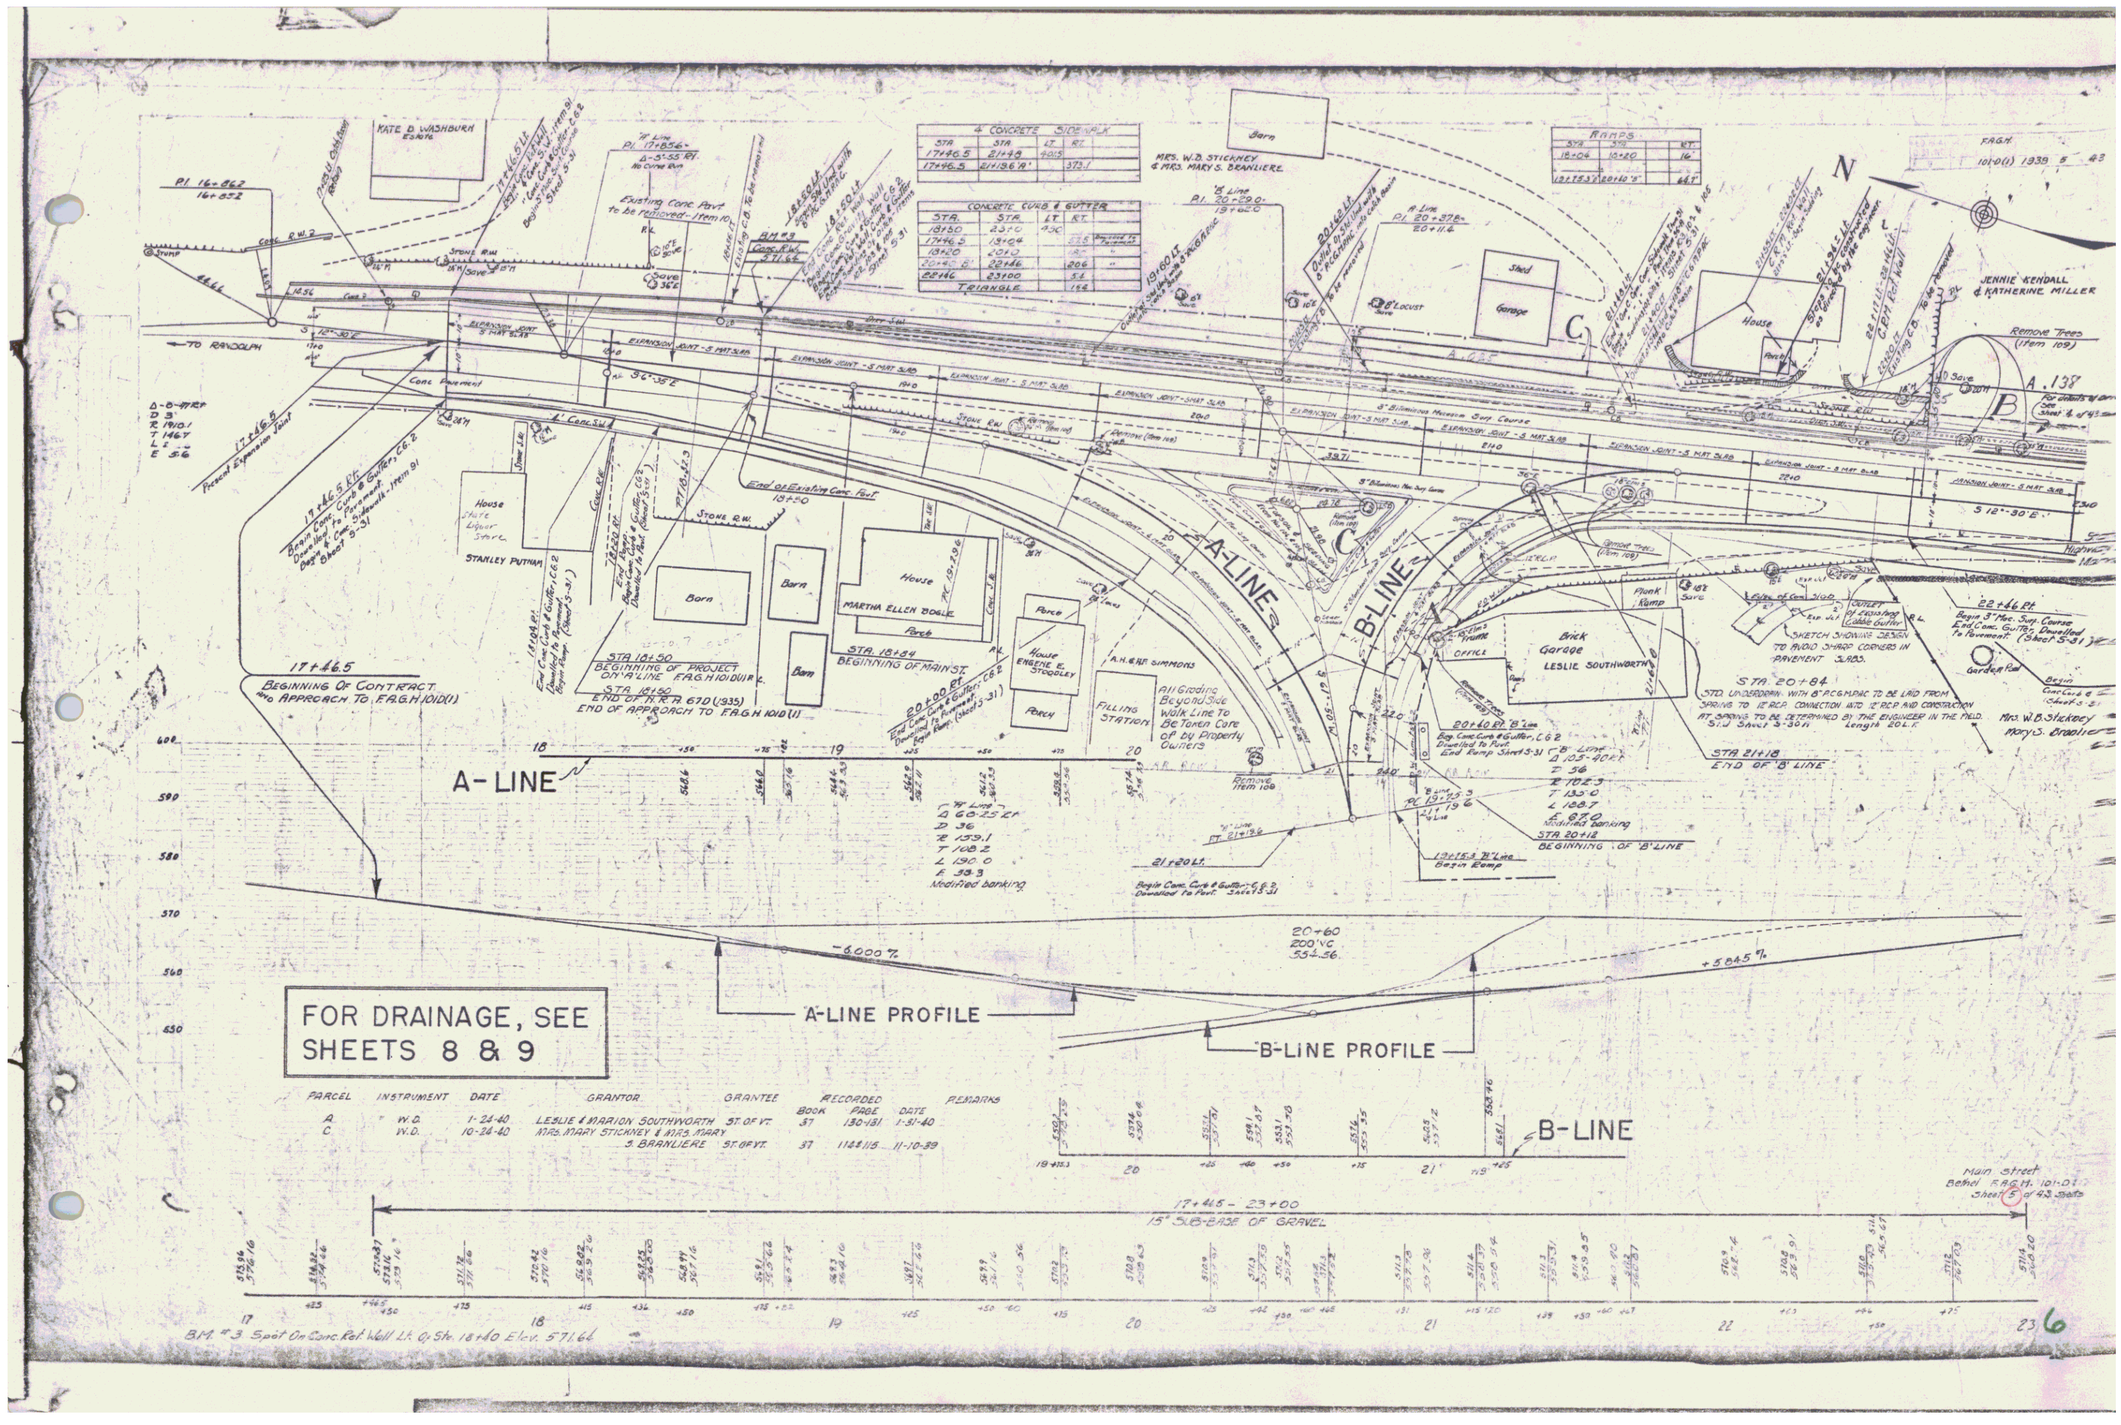

PARCEL	INSTRUMENT	DATE	GRANTOR	GRANTEE	RECORDED BOOK	RECORDED PAGE	RECORDED DATE	REMARKS
A	W.D.	1-24-40	LESLIE & MARION SOUTHWORTH	ST. OF VT.	37	130-131	1-31-40	
C	W.D.	10-24-40	MRS. MARY STICKNEY & MRS. MARY S. BRANLIERE	ST. OF VT.	37	118 & 115	11-10-39	