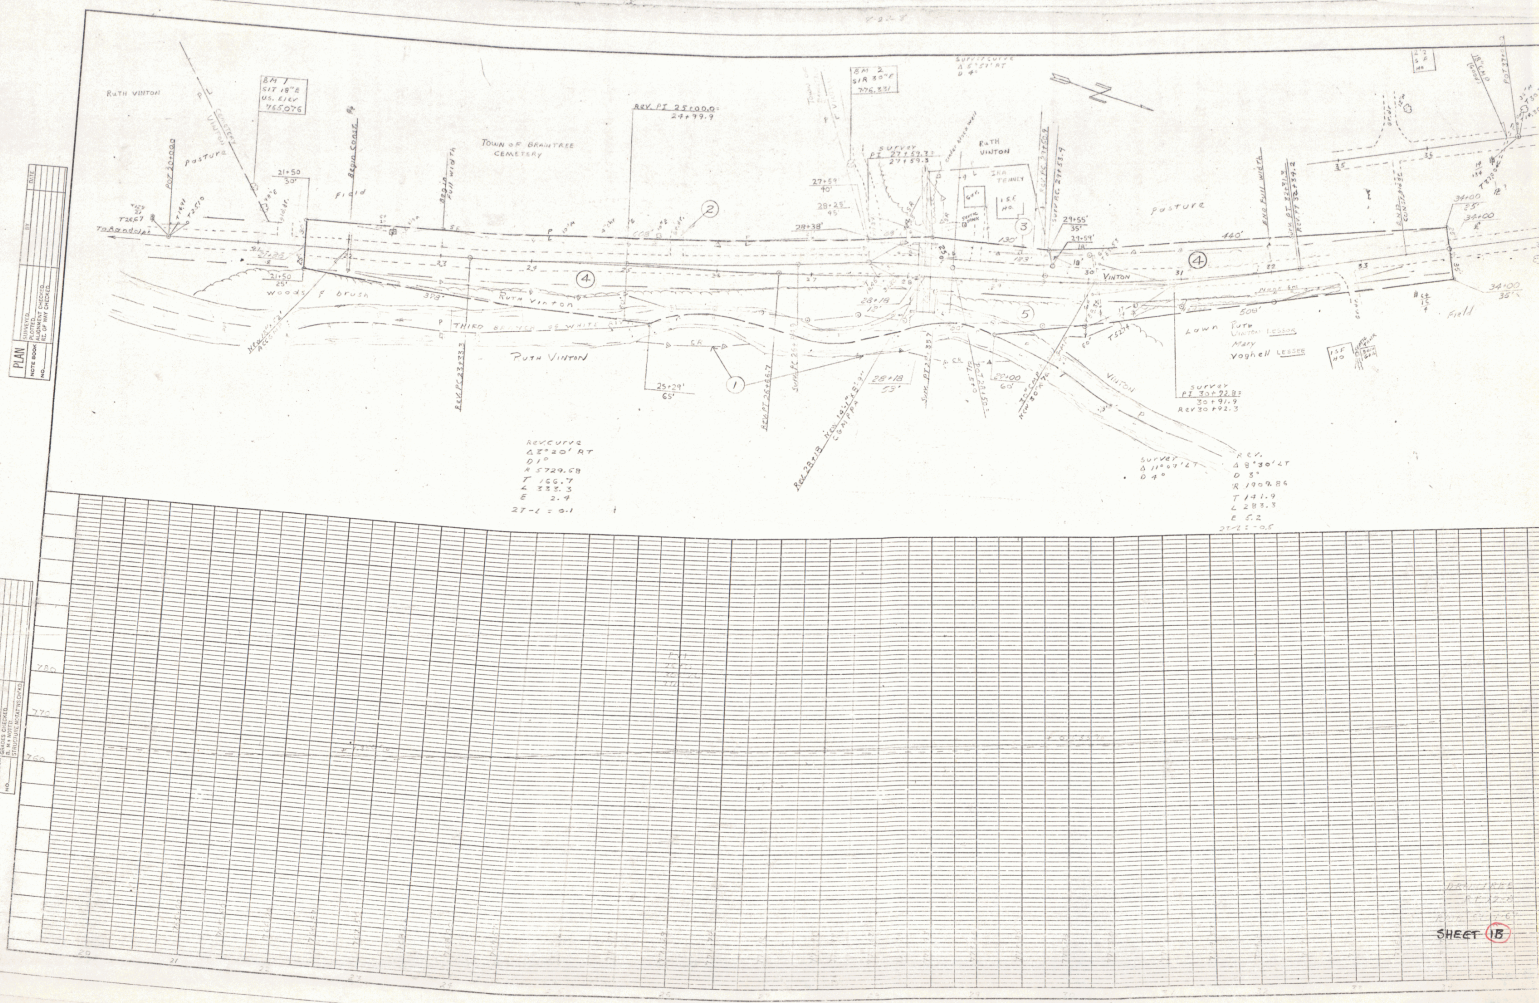
RUTH VINTON
TOWN OF BRAINTREE CEMETERY
PASTURE
FIELD
WOODS & BRUSH
THIRD BLVD
RUTH VINTON
VINTON
LOWN
MARY VOGHELL LEASED
SHEET 18