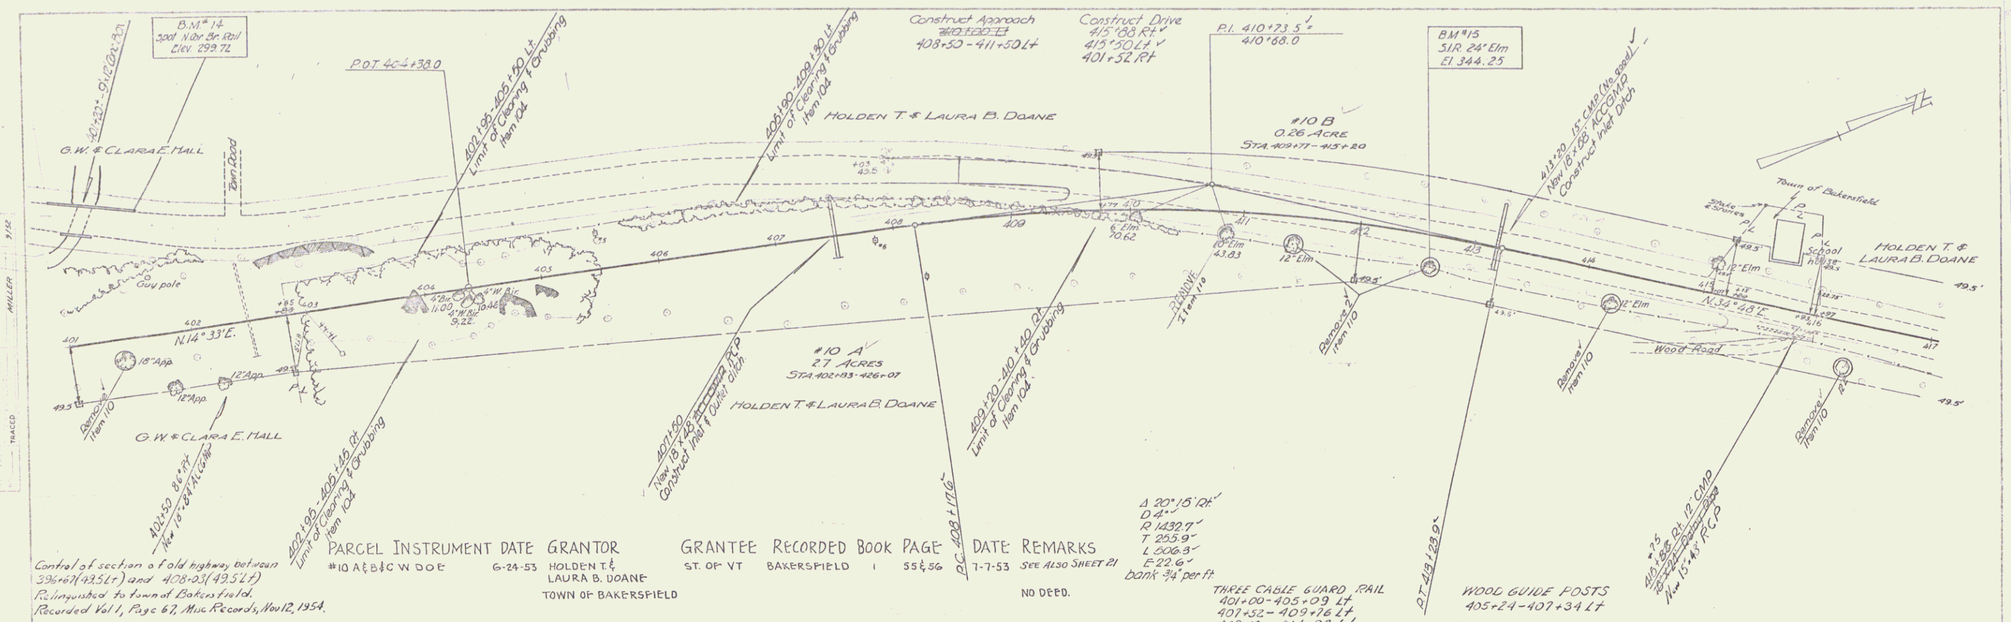

PARCEL	INSTRUMENT	DATE	GRANTOR	GRANTEE	RECORDED BOOK	PAGE	DATE	REMARKS
#10 A & B & C	W DOE	6-24-53	HOLDEN T. & LAURA B. DOANE TOWN OF BAKERSFIELD	ST. OF VT	BAKERSFIELD 1	55 & 56	7-7-53	SEE ALSO SHEET 21 NO DEED.

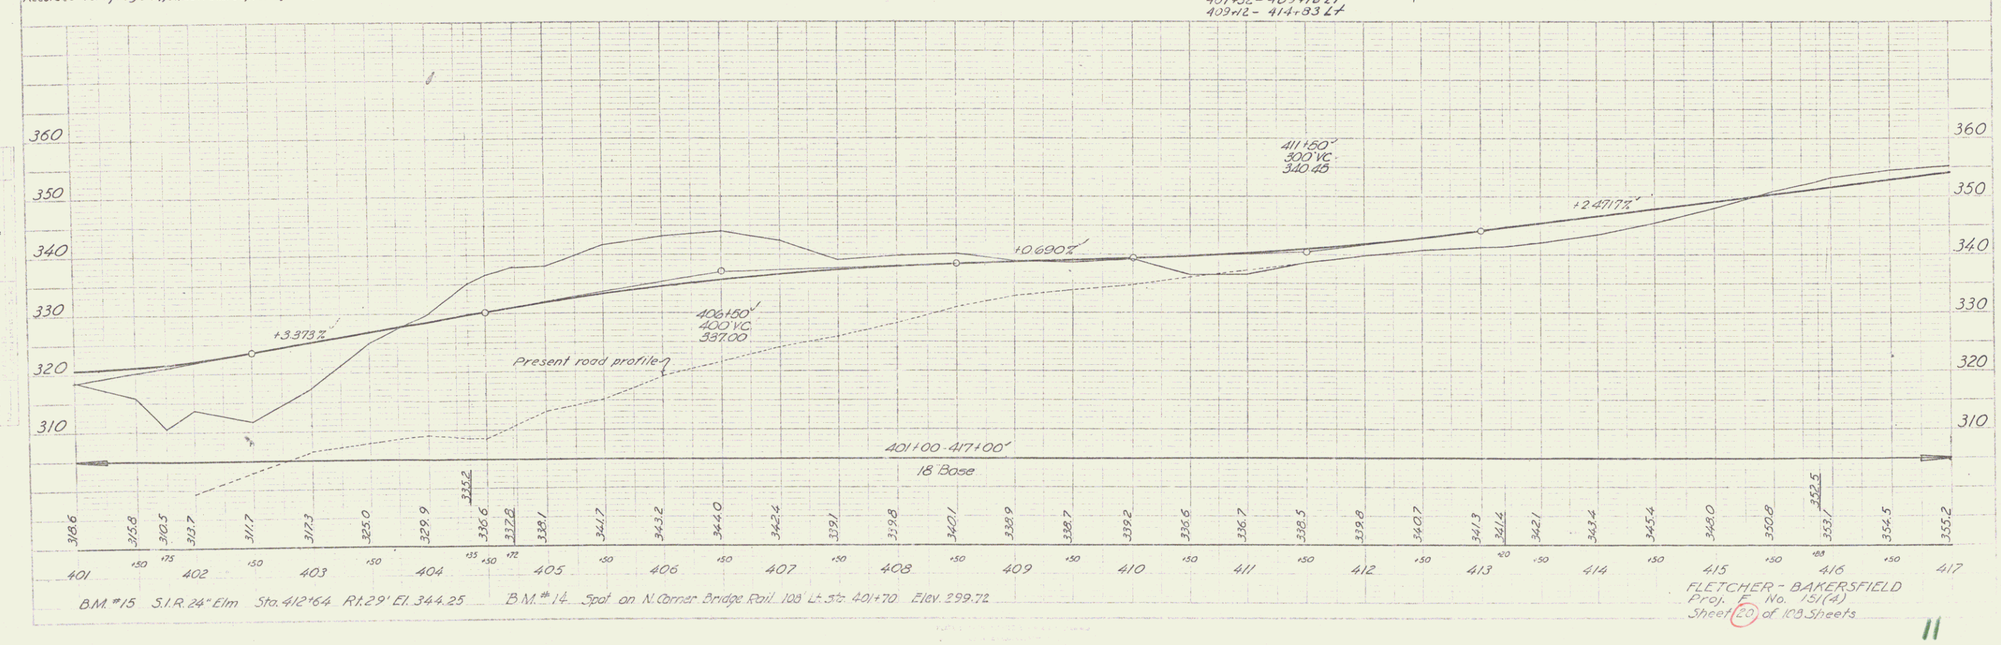

B.M. #15 S.I.R. 24" Elm Sta. 412+64 Rt. 29' El. 344.25 B.M. #14 Spot on N. Corner Bridge Rail 108' Lt. Sta. 401+70 Elev. 299.72

FLETCHER - BAKERSFIELD
Proj. F No. 151(4)
Sheet 20 of 108 Sheets

11