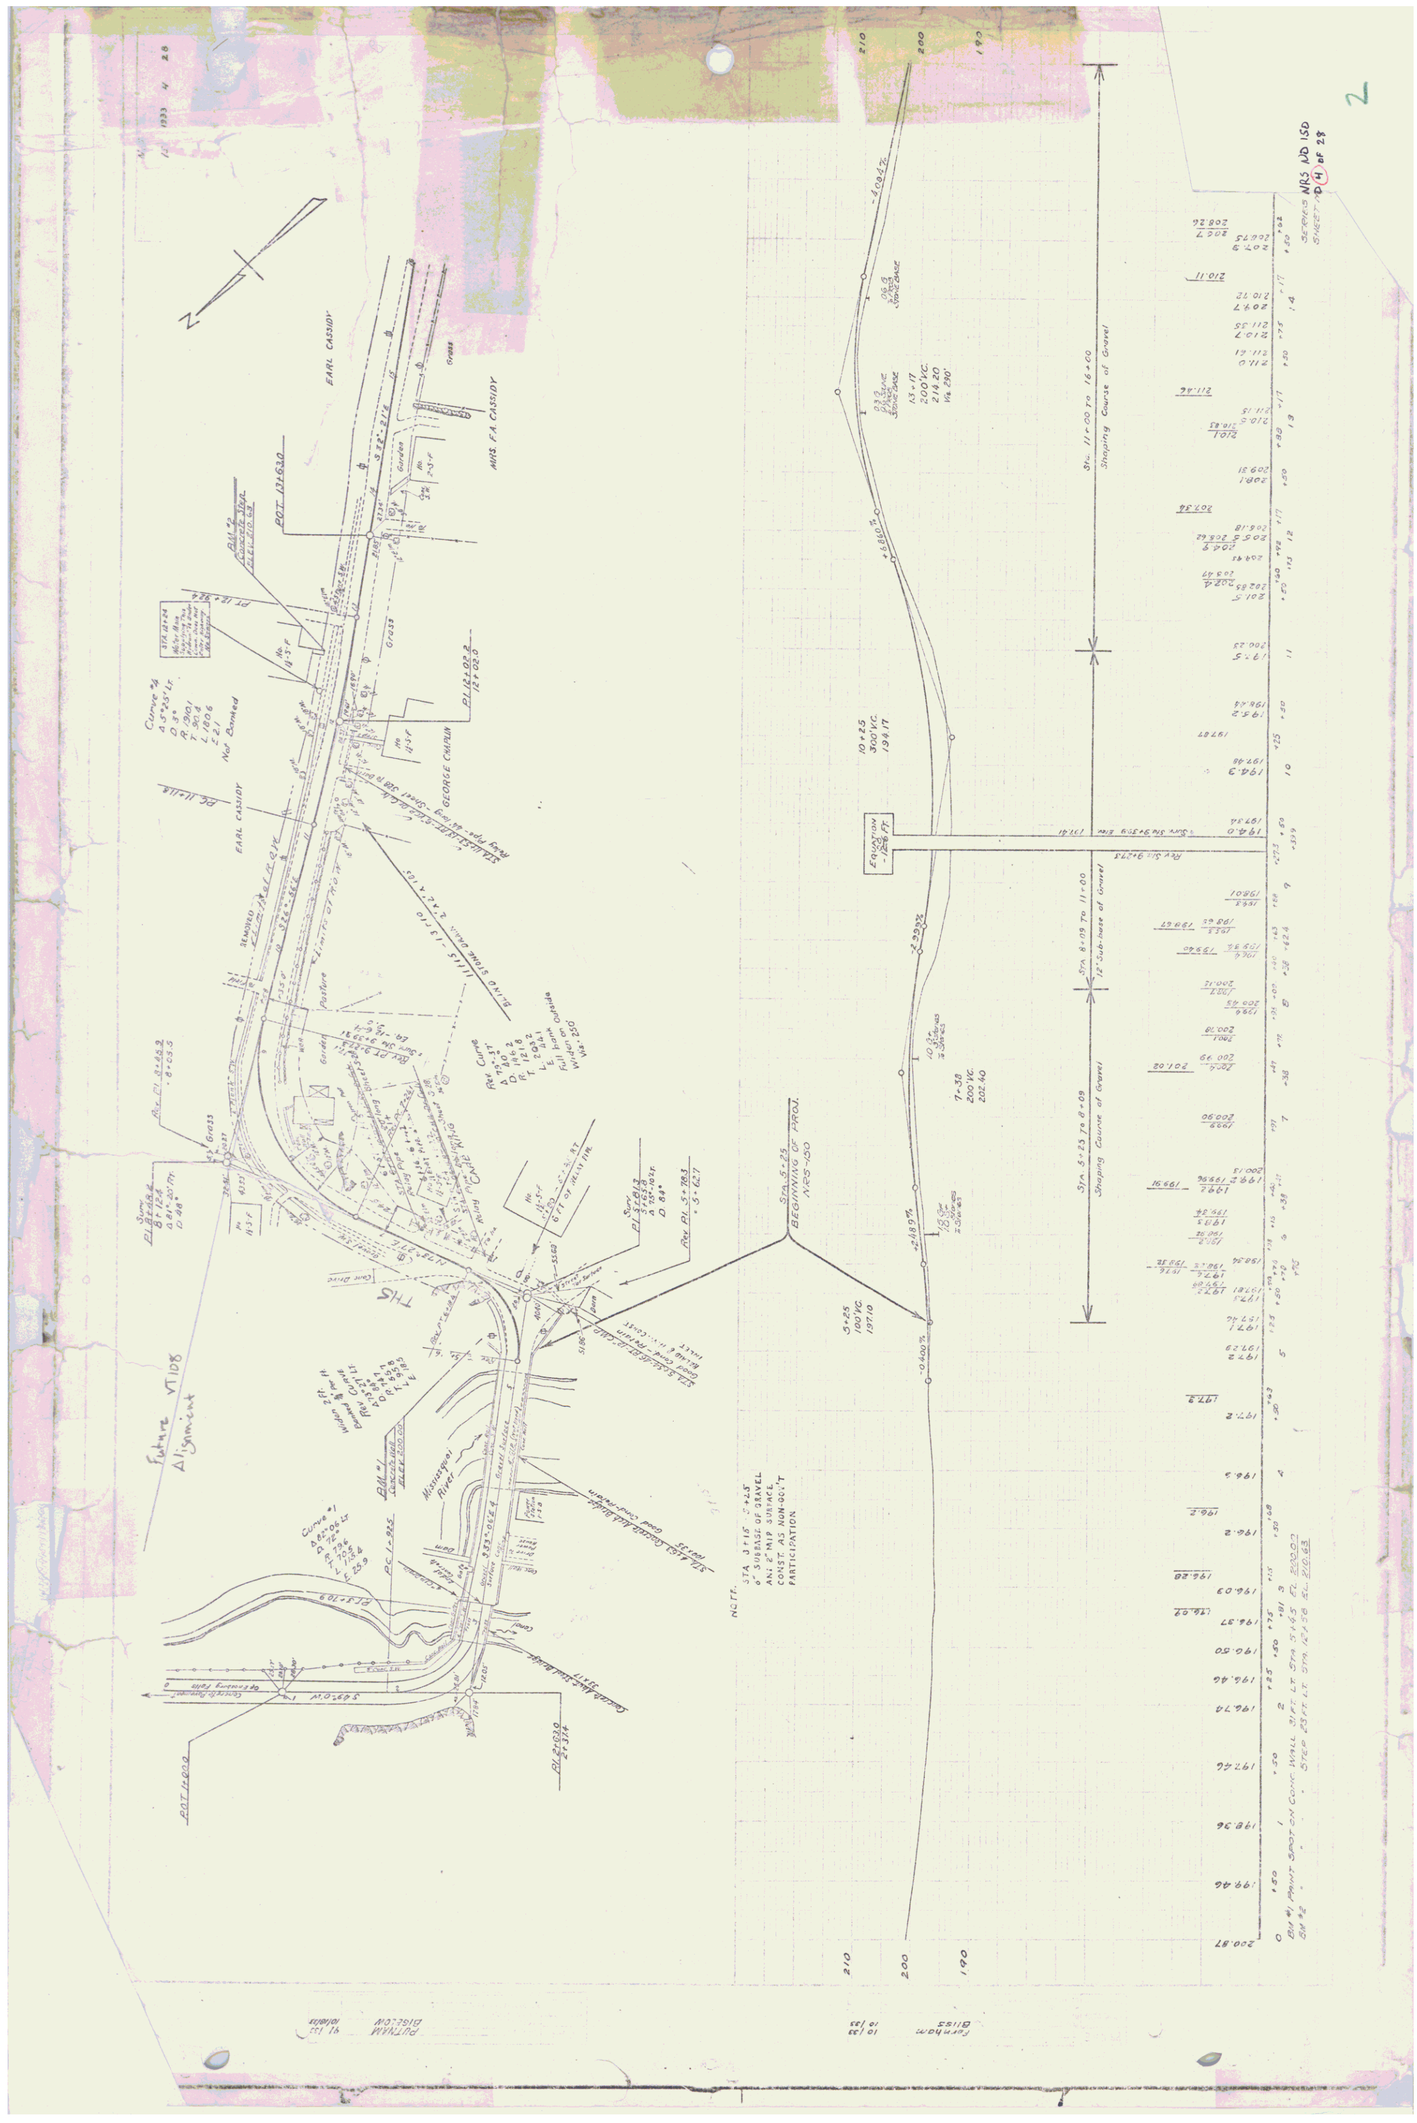
EARL CASSIDY
MRS. F.A. CASSIDY
GEORGE CHURCH
THIS
Mississippi River
Future VT108 Alignment
Sta. 11+00 To 16+00
Shaping Course of Gravel
Sta. 8+05 To 11+00
12" Sub-base of Gravel
Sta. 5+23 To 8+09
Shaping Course of Gravel
BEGINNING OF PROJ.
NRS-500
NOTE:
STA. 3+18 - 3+25
0" SUBBASE OF GRAVEL
AN: 2" MIP SURFACE
COSTS AS NON-GOVT
PARTICIPATION
NRS JOB 150
SHEET 10 (H) OF 23