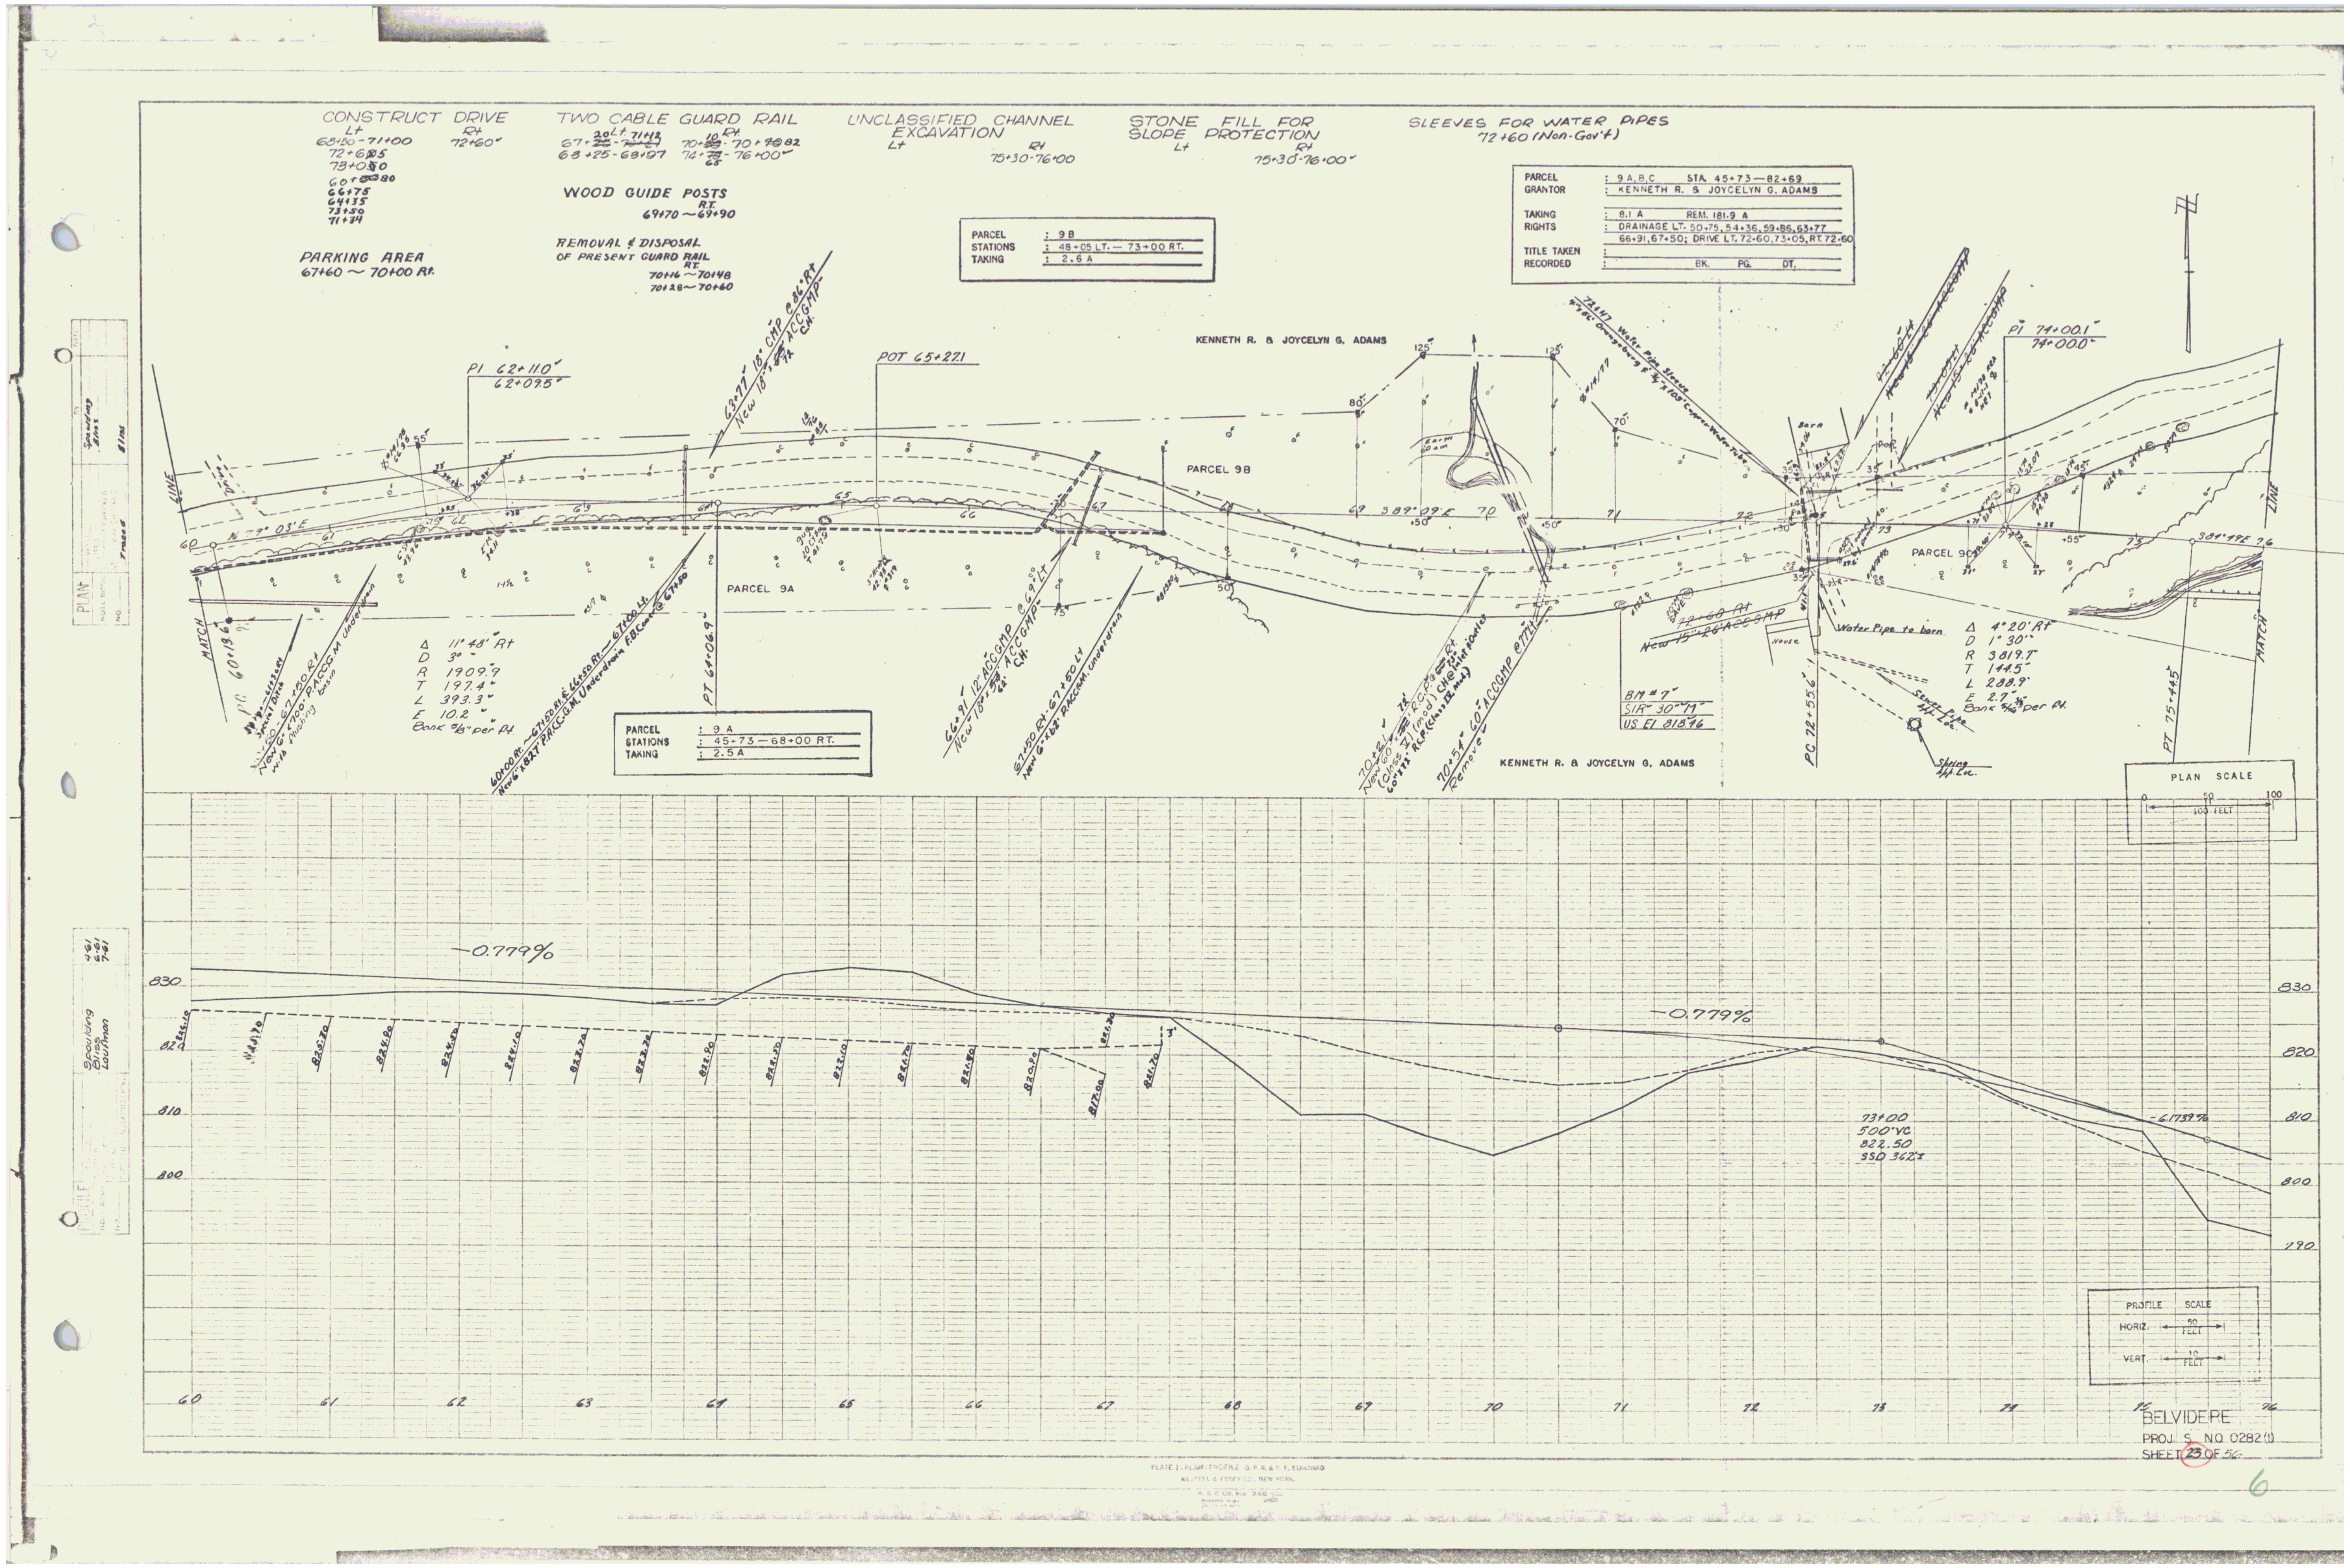
CONSTRUCT DRIVE
Lt 68+50-71+00
72+60
TWO CABLE GUARD RAIL
UNCLASSIFIED CHANNEL EXCAVATION
Rt 75+30-76+00
STONE FILL FOR SLOPE PROTECTION
Rt 75+30-76+00
SLEEVES FOR WATER PIPES
72+60 (Non-Gov't)
WOOD GUIDE POSTS
RT. 69+70 ~ 69+90
REMOVAL & DISPOSAL OF PRESENT GUARD RAIL
RT. 70+16 ~ 70+48
70+28 ~ 70+60
PARKING AREA
67+60 ~ 70+00 Rt.
PARCEL : 9 B
STATIONS : 48+05 LT. — 73+00 RT.
TAKING : 2.6 A
PARCEL : 9 A, B, C STA. 45+73 — 82+69
GRANTOR : KENNETH R. & JOYCELYN G. ADAMS
TAKING : 8.1 A REM. 181.9 A
RIGHTS : DRAINAGE LT. 50+75, 54+36, 59+86, 63+77 66+91, 67+50; DRIVE LT. 72+60, 73+05, RT. 72+60
TITLE TAKEN
RECORDED BK. PG. DT.
KENNETH R. & JOYCELYN G. ADAMS
PI 62+11.0
62+09.5
POT 65+27.1
PARCEL 9B
PARCEL 9A
PARCEL 9C
PI 74+00.1
74+00.0
PARCEL : 9 A
STATIONS : 45+73 — 68+00 RT.
TAKING : 2.5 A
KENNETH R. & JOYCELYN G. ADAMS
PLAN SCALE
100 FEET
-0.779%
-0.779%
73+00
500' VC
822.50
PROFILE SCALE
HORIZ. 50 FEET
VERT. 10 FEET
BELVIDERE
PROJ. S NO 0282(1)
SHEET 23 OF 56