PARCEL	INSTRUMENT	DATE	GRANTOR	GRANTEE	RECORDED TUNBRIDGE BOOK	PAGE	DATE	REMARKS
A	Q.C.D	9-9-38	GEORGE A & ELIZABETH BALLOU	STATE OF VT.	23	217	8-13-38	

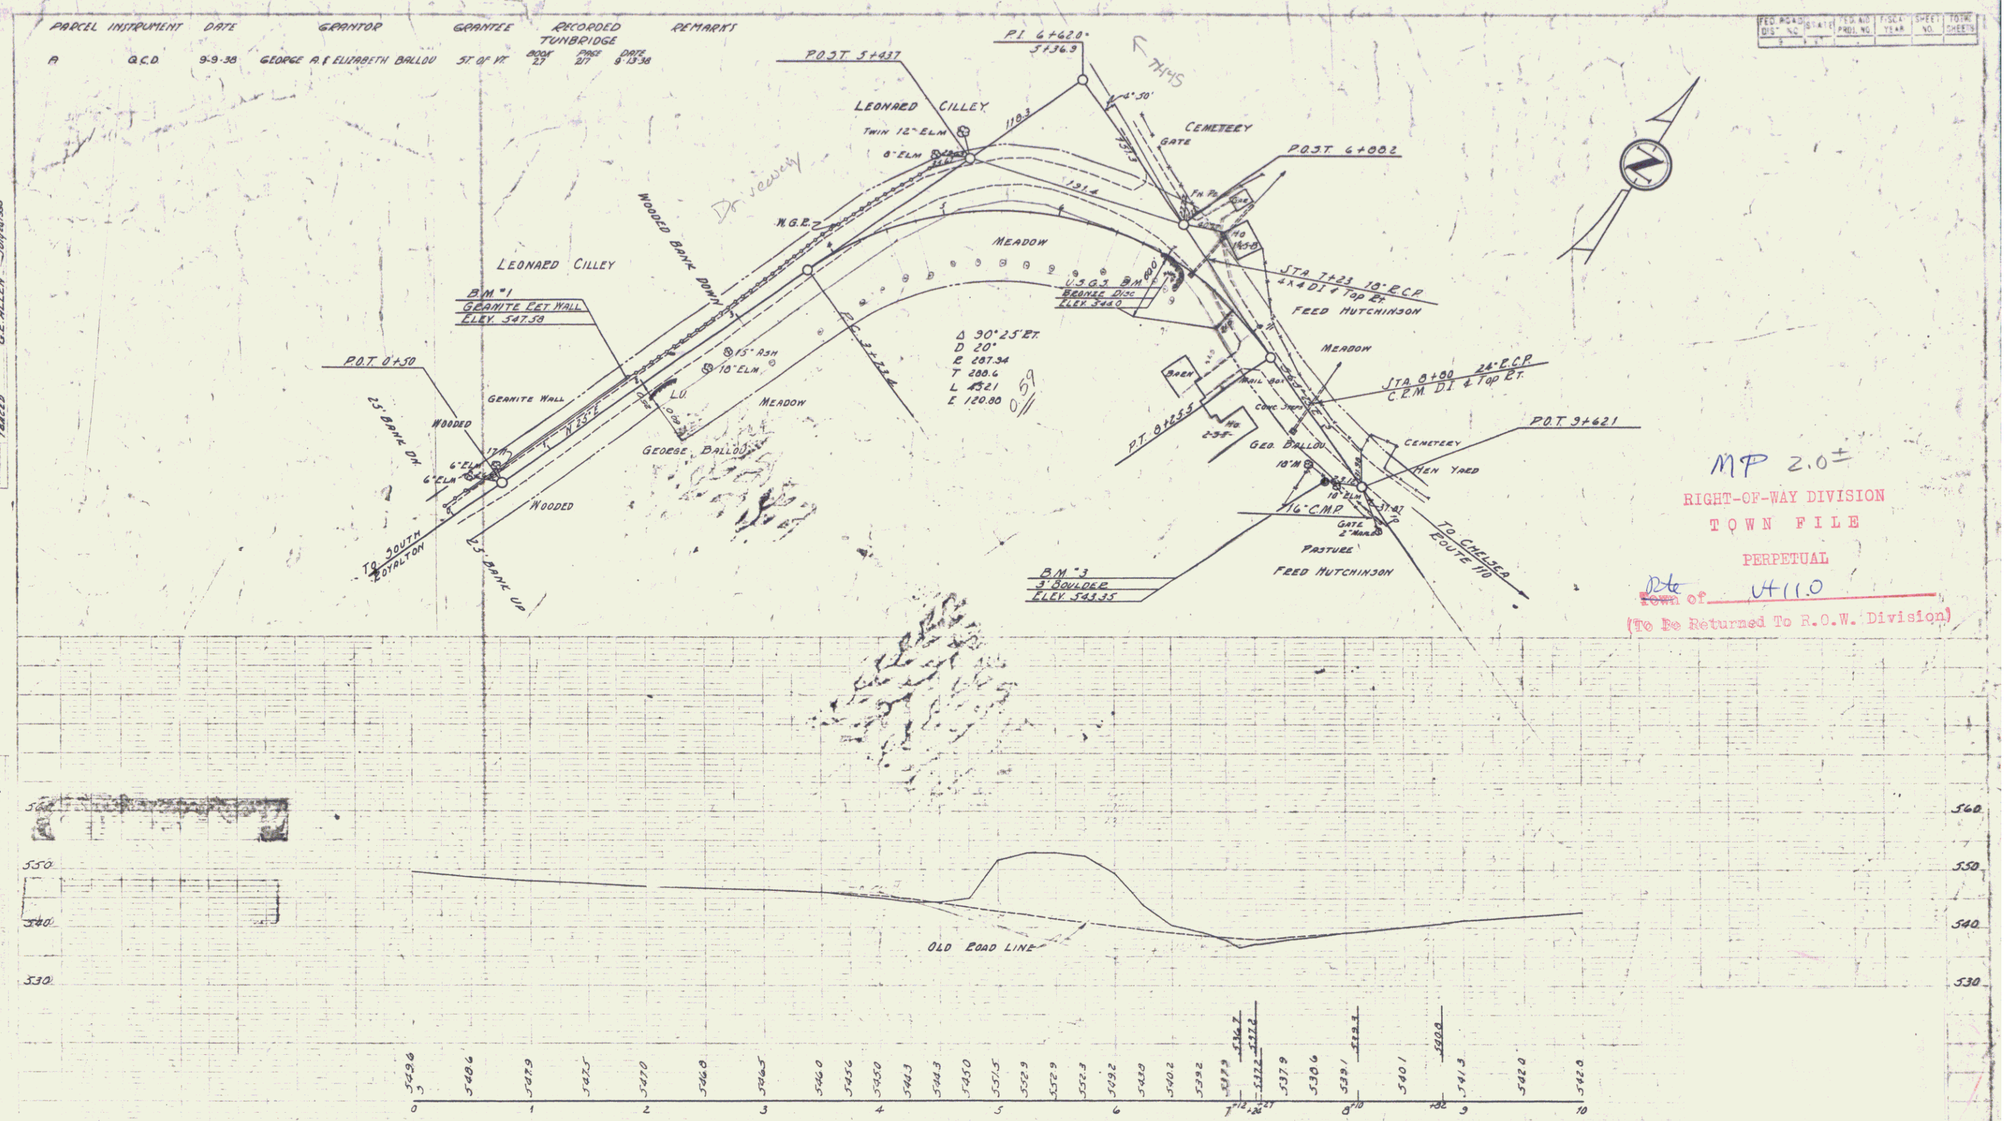

B.M. #1 SPOT ON GRANITE RET. WALL LT. STA. 1+33 ELEV. 547.38

B.M. #2 [illegible] BRONZE DISC IN LEDGE RT. STA. 7+21 ELEV. 544.0

B.M. #3 SPOT ON 3' BOULDER RT. STA. 9+41 ELEV. 543.35

TUNBRIDGE ROUTE 110
SERIES NO
SHEET 3A OF

4